

NOTES


1. This drawing is to be read in conjunction with all other Bright Plan drawings, and with all relevant Architect's and Engineer's drawings and specification. Any discrepancies found are to be reported immediately to the Engineer.
2. Bright Plan accepts no responsibility for inaccuracies in data provided by third parties such as topographic surveys or Ordnance Survey mapping.
3. Do not scale, work to figured dimensions only. All dimensions are in millimeters unless noted otherwise and all levels are in metres from the topographic survey datum.
4. Any information given regarding existing underground services is given in good faith after consultation with the relevant authority, however accuracy is not certain.

Site Boundary

-Swept Path-

- Wheel Track

- Over Swing

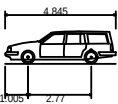

Estate Car	
Overall Length	4.845m
Overall Width	1.750m
Overall Body Height	1.424m
Min Body Ground Clearance	0.189m
Max Track Width	1.655m
Lock to lock time	4.00s
Kerb to Kerb Turning Radius	4.950m

C	Revised Layout	21/04/2023
B	Red Line	05/08/2022
A	Revised Layout	03/08/2022
-	Original Issue	06/05/2021
Rev.	Amendments	Date



B R I G H T P L A N
Transport Planning and Civil Engineering Consultants
2 West Barn, Norton Lane, Chichester, West Sussex PO20 3AF
Tel: 01243 210418 Email: enquiries@bpcivils.co.uk
www.bpcivils.co.uk

Drawing Status	Final
----------------	-------

Client
Persimmon Homes Thames Valley

Project	Littlehampton Allotments
---------	--------------------------

Drawing Title

Estate Car
Vehicle Swept Path Analysis 2

Scale 1:200	Date Apr 23	Drawn By SMO	Checked By ALB
Drawing No. 2020-6309-004			Rev. C

