

LU116/13.

17-18

Plans
Elevations

Stock brick facades
with arched brick
window heads


plain tile roof at
40degree pitch



Front Elevation (West)




Side Elevation (South)

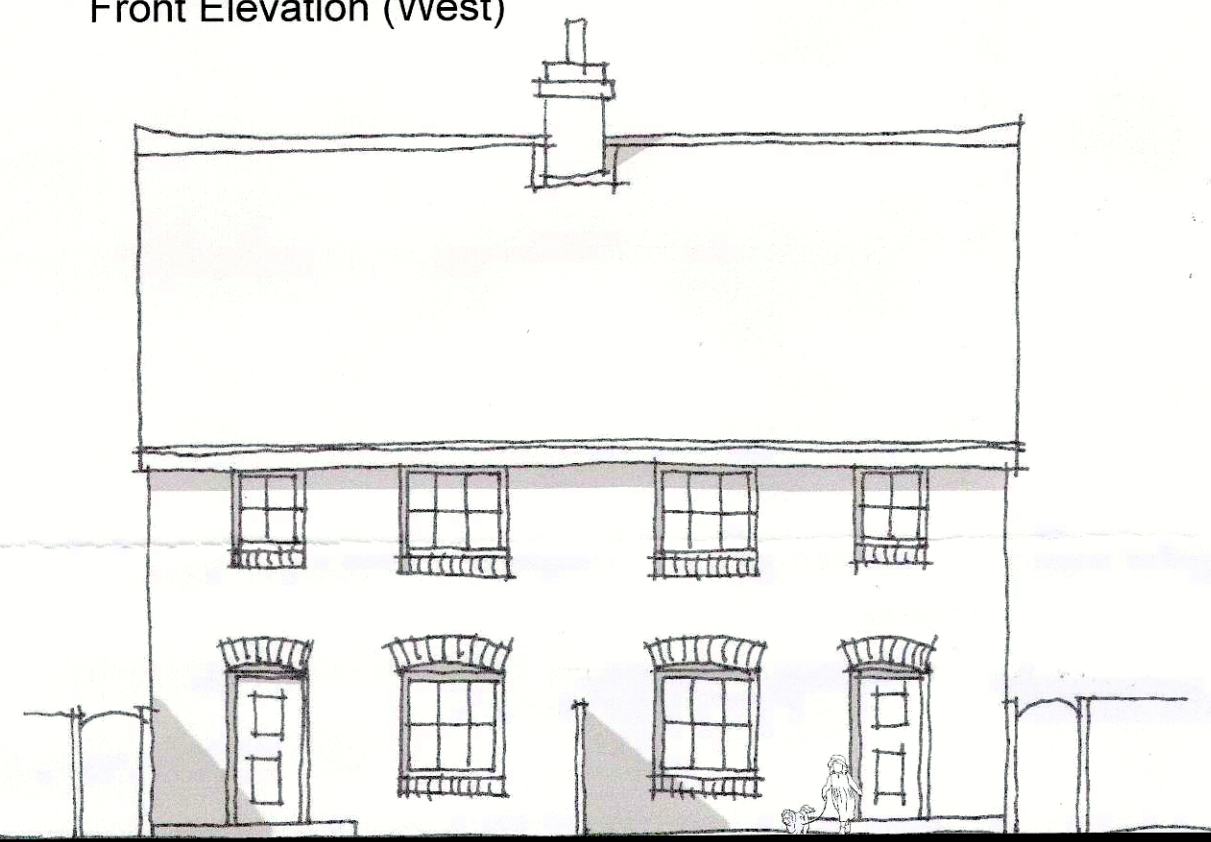

Rear Elevation (East)




Side Elevation (North)

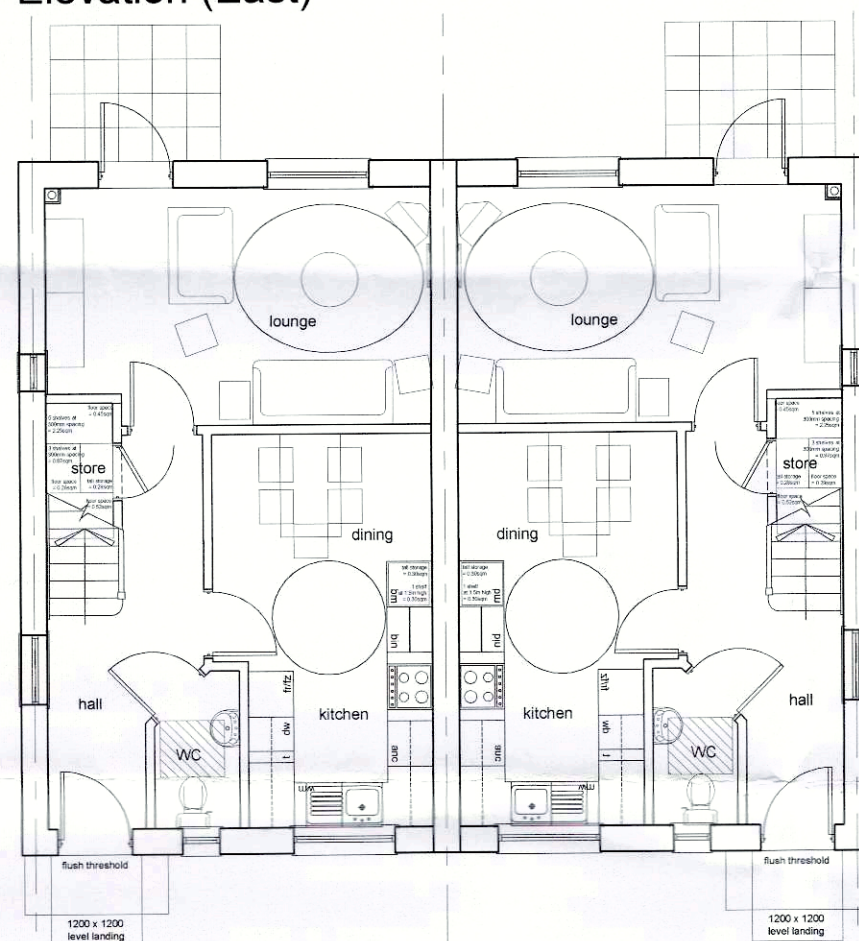

Plot 18
3 - Bedroom House

Plot 17
3 - Bedroom House

Ground Floor Plans

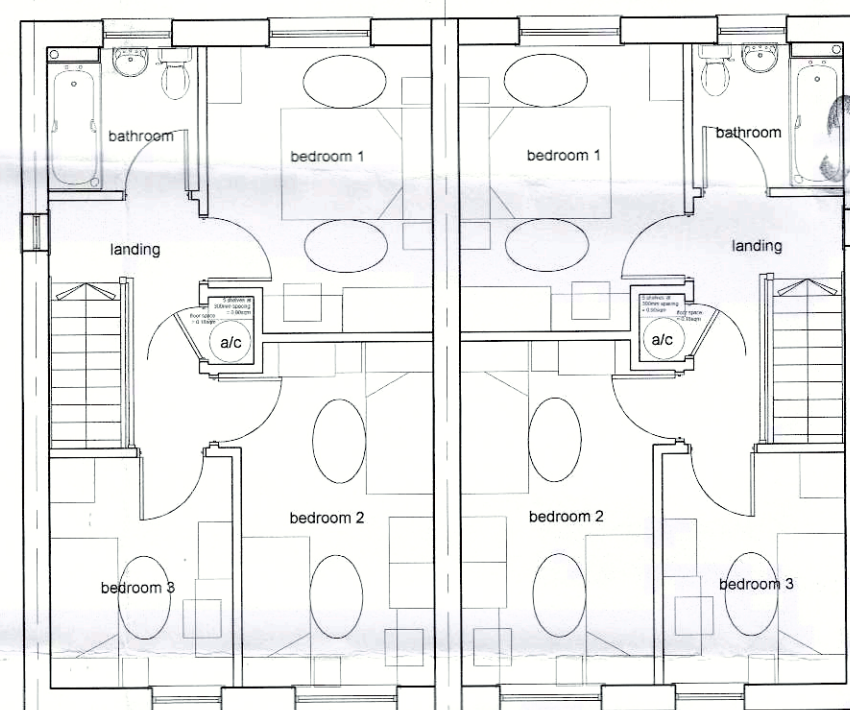

First Floor Plans

Rev	Date	Revision Details	Dr	Ch



London: Unit 1 West Coate House 3 Coate Street
London E2 9AG
T 020 7729 5505 E london@ecearchitecture.com

Sussex: Brooklyn Chambers 11 Goring Road
Worthing West Sussex BN12 4AP
T 01903 248777 E sussex@ecearchitecture.com

www.ecearchitecture.com

ECE Architecture

Client's Name
Wilmington Homes

Job Title
Toddington Lane, Littlehampton

Drawing Title
**Plots 17-18
Plans and Elevations**

Scale
1:100 @ A2

metres 2 4 6 8 10

Drawn	Checked	Date
CL	KE	09.08.13

Job No	Drawing No	Rev
5691	156	

Status
APPROVAL