

CDM 2007 Health & Safety Information


This information relates only to 'Significant Hazards' identified on this drawing and is to be read in conjunction with the Designer's Risk Assessment Register.




Front Elevation (North)




Rear Elevation (South)

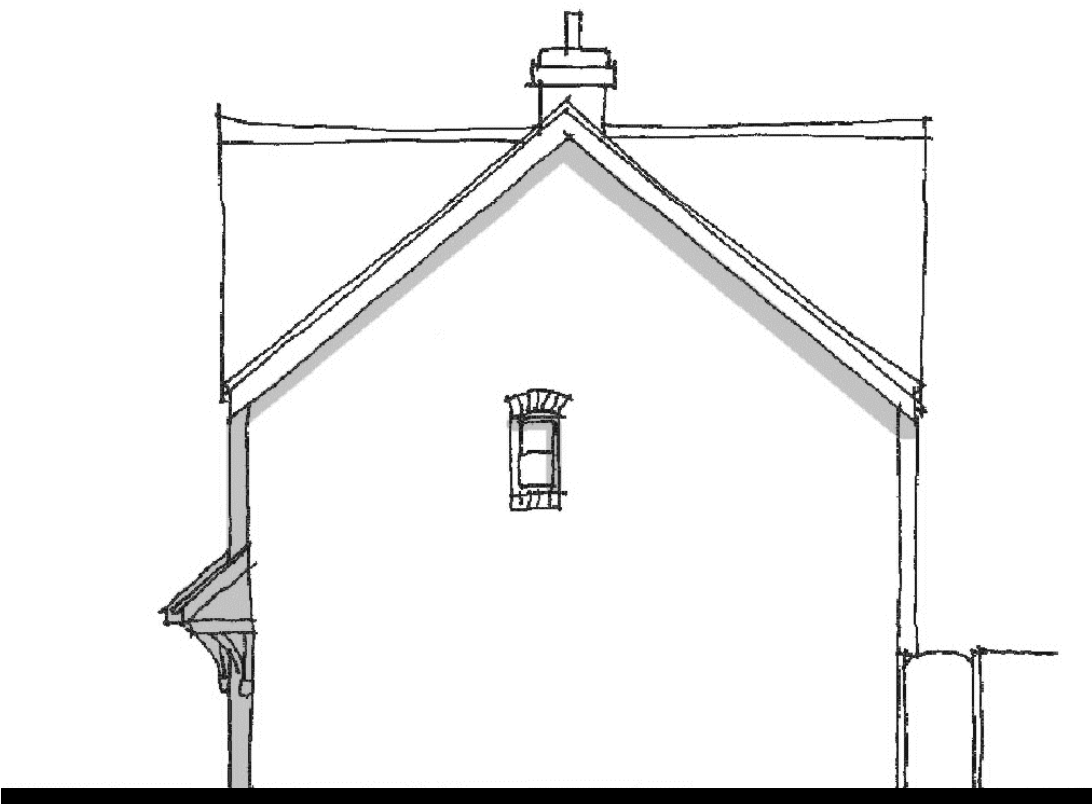


Side Elevation (West)

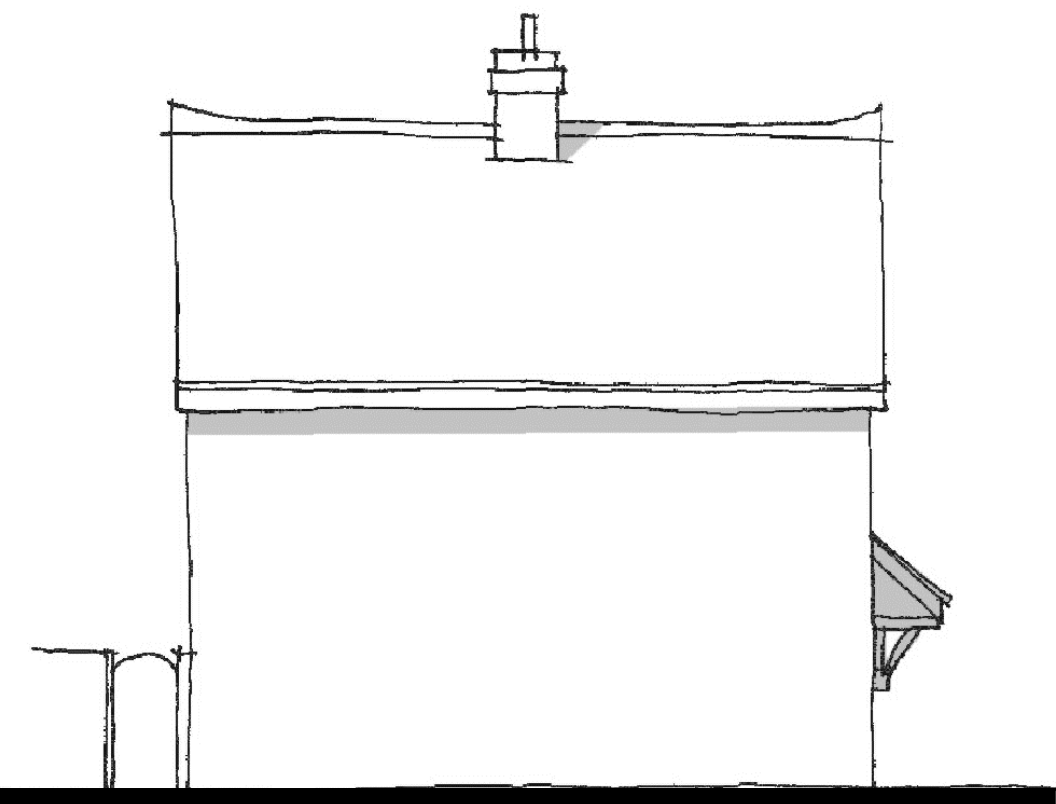

Side Elevation (East)

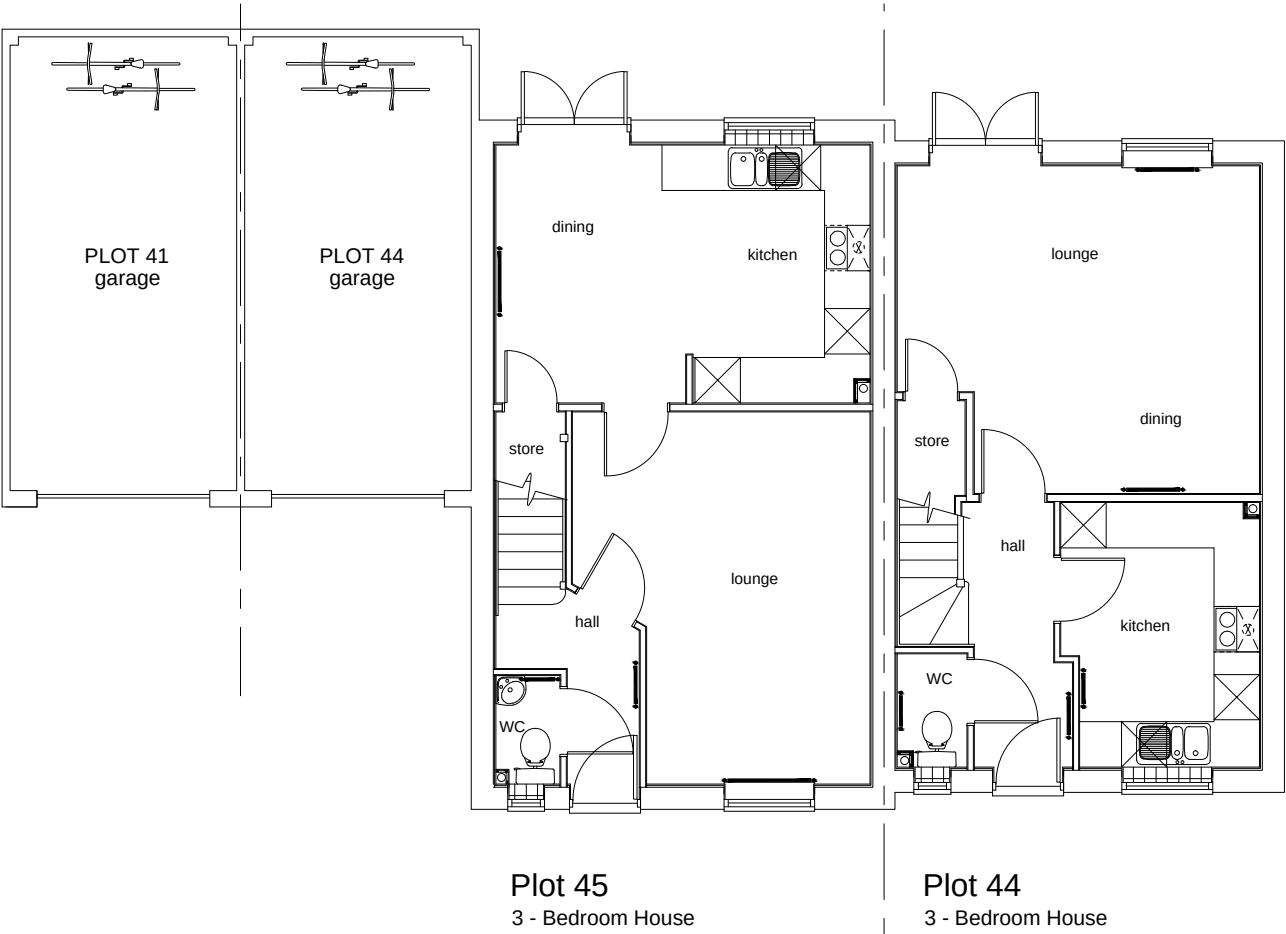

Ground Floor Plans

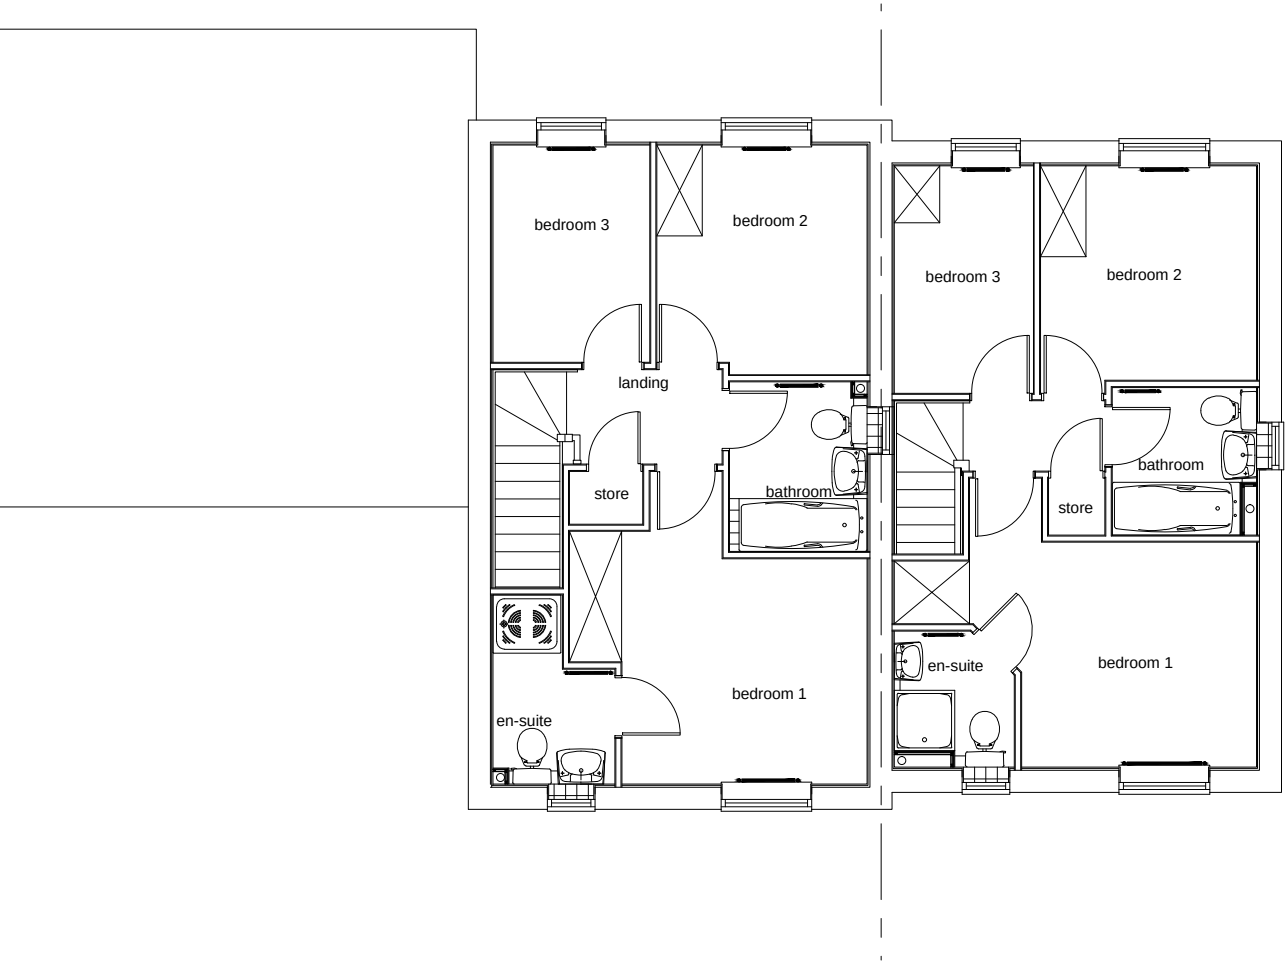

First Floor Plans

A	30.04.13	Updated for planning submission	CL	KE
Rev	Date	Revision Details	Dr	Ch



London: Unit 1 West Coate House 3 Coate Street
London E2 9AG
T 020 7729 5505 E london@eearchitecture.com

Sussex: Brooklyn Chambers 11 Goring Road
Worthing West Sussex BN12 4AP
T 01903 248777 E sussex@eearchitecture.com

www.eearchitecture.com

ECE Architecture

Client's Name
Wilmington Homes

Job Title
Toddington Lane, Littlehampton

Drawing Title
**Units 44 - 45
Plans and Elevations**

Scale
1:100 @ A2

metres 2 4 6 8 10

Drawn Checked Date
CL KE 15.04.13

Job No Drawing No Rev
5691 69 A

Status

APPROVAL