


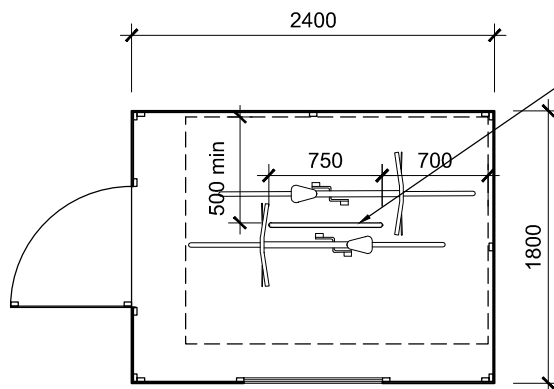


Plan


Sheffield type cycle stand fixed through shed floor set into concrete base with anchor T bar to prevent it from being removed.

Shed door (structure less than 44mm frame thick) securely locked with "sold Secure " silver standard padlock with staple and hasp coach bolted through structure

Cycle storage via timber (8'x6') sheds set on a concrete foundation with secure fixings and locks

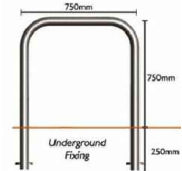


Cycle stand fixing

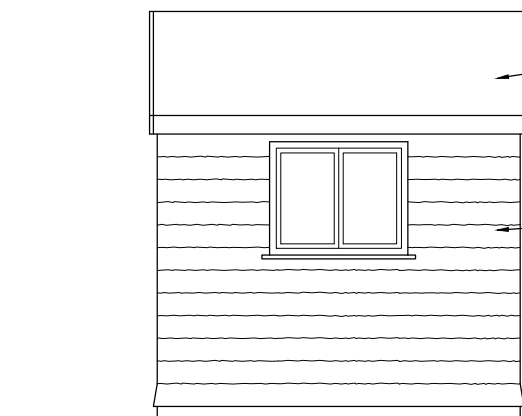


Side Elevation

Felt roof

Stained timber boarding

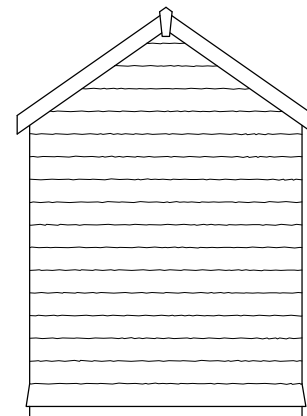


End Elevation

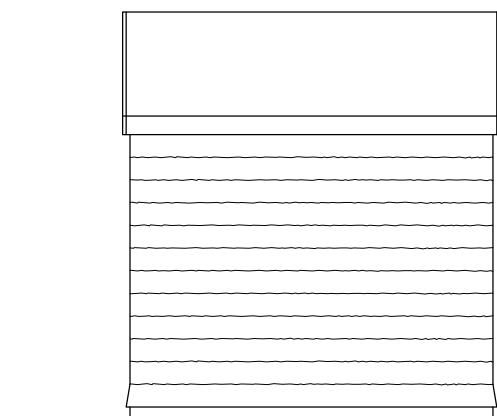

Side Elevation

window & door positions indicative only, and depend on individual plot locations - see site layout

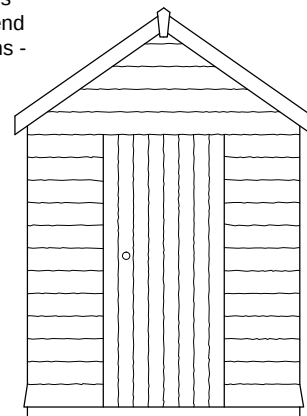

Front Elevation

Client's Name
Wilmington Homes

Drawing Title
Cycle Store / Shed details

Drawn
KE

Checked
AC

Date
23.04.13

Job No
5691

Drawing No
87

Rev

Status

Job Title
Toddington Lane, Littlehampton

Scale
1:50 @ A4

metres 1 2

APPROVAL

Rev Date Revision Details Dr Ch

London: Unit 1 West Coale House 3 Coale Street London E2 9AG
T 020 7729 5505 E london@eearchitecture.com

Sussex: Brooklyn Chambers 11 Goring Road Worthing West Sussex BN12 4AP
T 01903 248777 E sussex@eearchitecture.com
www.eearchitecture.com

ECE Architecture