SPECIFICATION NOTES - REFER ALSO TO THE MEASURED WORKS SCHEDULE:

A) Setting out

1. Planting shall be set out exactly as shown on the drawing, and measured from existing fixed points. Curved beds shall be set out using rustic scribed on the ground using bamboo painted stakes and a line between, or with site marker paint. The junction between convex and concave curves shall be cut to form a smooth and even flowing line. Check that all setting out conforms to the plan before cultivation and planting works are carried out. Failure to do so may result in rejection of the work by the landscape architect and may require amendment at the contractor's expense.

2. All planting beds shall be a minimum of 1 metre wide, except where there is insufficient space, due to the constraints of walls and path edgings and their foundations. With narrow beds between walls/ fences and path edgings, ensure that the bed has space free from concrete footings before planting. If the bed is sealed with concrete, then the landscape contractor shall contact the site manager or landscape architect to determine if footings are excessive and can be reduced or lifted, the bed can be paved, the width of all beds will be checked by the inspecting landscape architect and where the width is not as shown, the contractor shall re-cultivate them to the specified width at his own expense.

B) Ground preparation

1. Pre-planting herbicide applications - Apply by suitable spraying apparatus, on approved non-residual systemic herbicide to the manufacturer's instructions and to 1997 Control of Pesticides Regulations and 2003 COSHH regulations on all beds, except those which are both weed free and are to receive agrotextile sheet mulch. Spray immediately if any weeds are present. If none are showing, but there may be a delay before planting, or the area is to be seeded, spray after one month following cultivation, to allow dormant seed to germinate. All spraying shall be carried out by skilled and qualified operatives, using protective clothing, in suitable weather (no wind) and any damage caused by spray drift, from incorrect usage or spillage, shall be rectified at the contractor's own cost. Repeat as necessary to ensure complete kill and make off all dead material from site.

2. Carry out the following works to the existing topsoil on site to ensure it conforms to BS 3882:2007, being free from rocks larger than 50m diameter, all roots, rhizomes, weed material, and have less than 20% clay. Allow for pre-application of herbicide as above. Fertilise with 150g per meter square of Vitax 'Nutricote 180' slow release fertilizer, in accordance with the manufacturer's instructions. For beds less than 5 meters in width, fork over thoroughly or machine rotovate soil to a depth of 150mm, ensuring that the subgrade and topsoil are compacted prior to use and then dressing, following cultivation. For beds greater than 5m in width, break up the subgrade and topsoil using a tractor mounted subsoiler or ripper at 500mm centres to a depth of 500mm, except where there are services, or within 10 meters of tree trees or 3 meters of existing hedges. Do not rip areas where roots greater than 10mm diameter are encountered.

3. Determine before submitting a tender, the extent of support from the site manager with ground preparation: ensure soil of all planting beds is graded to a level 50mm below adjacent grass or paved surfaces, (90mm below where agrotextile soil mulch is not specified), within 400-600mm of edges to ensure bark or wood chip mulches are retained. Where grass is proposed, then the soil level shall be flush (maximum 10mm below - but never proud) of adjacent paved surfaces, to receive rain water run off. The landscape contractor is responsible for ensuring that the final product conforms to the specification even where the developer and/or main contractor have failed to supply and spread topsoil to the necessary level. The landscape contractor shall allow for adjustment of levels, as specified above, including for re-grading subsoil and topsoil. Where beds are sloping, ensure that topsoil is graded to the specified levels below pavement & grass surfaces within 400mm of the edges of the beds. This is to allow for bark mulch and bark or wood chip mulches so that mulch does not spill out on to pavements and also to allow surface water to drain from paths on to planted areas.

4. For sloping areas to be turfed adjacent to paved areas, topsoil levels shall be graded flush with the finished pavement level (or up to 10mm below), to allow surface water to drain from pavements to soft areas. Soil of grass areas should therefore never be proud of paved areas. Soil levels more than 10 mm below pavement edges will cause mower damage on cutting.

5. Imported topsoil (where specified and sanctioned by the employer) for making up ground, shall conform to BS 3882:2007, and be free from rocks (over 50mm diameter), concrete, roots, wire and brick, and have less than greater than 20% clay. Such soil shall be cultivated as set out above. Representative samples shall first be approved by the landscape architect before being supplied to site. No imported soil shall be supplied to site without a written instruction.

C) Planting

1. All planting must be carried out in accordance to the specification and schedule of quantities accompanying these drawings. Refer to the specification for the preparation of existing topsoil and required depths for planting, turfing, and standard trees, and also for maintenance requirements.

2. No substitutions will be accepted without the prior agreement of the inspecting landscape architect. The contractor shall replace at once at his own cost any trees, shrubs or plants of plant which has not been specified on the planting plan and schedule, unless prior agreement to a substitution by the landscape architect has been received. All plants shall be true to size specified in the schedule of plants and associated notes. (3L plants are more than and 15cm deep). All shrubs, (other than ground cover), shall be 600-600mm height and spread, or otherwise specified for the pot size by the Hill Nursery Plant Specification and be bushy, healthy, disease free stock, not pot bound, leggy or spindly. There should be a minimum of 3 breaks per shrub. This specification is the minimum standard required and any stock falling below this standard, in the sole opinion of the inspecting landscape architect shall be lifted and replaced at the contractor's expense.

3. All shrubs, herbaceous plants, whips and transplants shall be watered in on planting with 20 litres per square metre, trees shall be watered in with 25 litres per tree position. Water thereafter during the contract period at weekly intervals with 30 litres of water.

4. Proposed large feathered or standard trees to be true to the species specified, or as specified on the planting plan, to include 1.8m (feathered trees) or 600mm ground bole (standard trees) and shall be staked, supported by a double diagonal tie with spacers positioned 25mm maximum from the top of the post.

5. Turf to be of cultivated grade such as Rowlawn "Medallion", or other of similar quality and source, approved by the landscape architect. The contractor shall replace at once any turf rejected by the landscape architect at his own cost.

6. Self climbing climbing shrubs or wall shrubs, with "S" drawn after the climber name, shall be trained to the wall/fence with heavy duty, plastic coated garden wire. Training wires shall be attached vertically to the wall/fence by means of 32mm long stainless steel eye screw fittings. Position No. at 250mm from ground, and No. 250mm from top of the wall/fence, and string the wire tightly between the fixings. Train the climber to the wire with plastic coated garden wire tags.

7. Training varieties of climber, with "T" drawn after the climber's name (in specially prepared pits or general shrub beds) shall be trained to walls/ fences by mounting ready-made trellis panels 1.8 x 1.8m generally (but 1.8 x 0.6m for corners or where space is restricted). Include for adapting any panels for locations where walls, or fences are lower than 1.8m. Fix trellis panels to the walls/ fences using non rusting screws 125mm long (to be approved), incorporating 50mm cube wood spacing blocks to ensure that the panel is mounted sufficiently far from the wall/fence to allow twining of stems. Ensure that all timber is pressure impregnated with a non phyto-toxic preservative and then painted with a dark brown non phyto-toxic preservative wood stain such as Sadolin "Classic" walnut or similar and approved. Ensure that the trellis is not in contact with the ground. Train the climbing shrub to the trellis with plastic coated garden wire tags.

8. Climbers specified outside proposed shrub beds shall have specially prepared, climber pits. Climber pits shall be 600mm x 450mm and 600mm deep (minimum size), and be backfilled with topsoil (from site) or imported topsoil as agreed. Ensure the base of the pit is thoroughly broken up and free drained before back filling with topsoil Ensure no damage to foundations and walls, and, make good all structures and surfaces disturbed. Fertilise with 50g of Vitax 'Nutricote 180' slow release fertilizer. Water with 15 litres of water per climber pit.

D) Mulch

1. When specified by the additional specification notes on this plan, supply and spread agrotextile "Weedstop Biofabric" biodegradeable sheet mulch over planting beds, previously cultivated, graded and fertilized topsoil before planting, and peg down with Weedstop pegs, at a minimum of 500mm centres, (300mm at edges) and beds less than 1m wide. Pegging this densely is essential to prevent flaps of material becoming exposed. Refer to the specification for "Weedstop Biofabric" Sheet mulch on plan.

2. Following planting supply and spread evenly Melcourt Industries "Rustic Bionutch" to a depth of 50mm, (75mm if no sheet mulch specified) over the planted areas. Ensure mulch levels shall be no higher than 12mm below adjacent grass surfaces to avoid any spillage on to pavements or kerbs. N.B. no substitution of mulch type will be acceptable. It is essential to have a non-fines, large particled, brown wood chip to reduce weed growth, reduce wind blow and prevent rapid break down.

E) BS codes

1. All workmanship and materials shall conform to the following codes:- A) General landscape operations (excluding hard surfaces) BS 4428 1989.
B) Trees, in relation to construction- BS 5837: 2005 and BS 6349 1990.
BS 3998:1989 (recommendations for tree works) unless otherwise specified
Arboricultural Association - Standard Conditions of Contract and Specifications of Tree Works 1996.
C) Nursery stock in accordance with latest horticultural trade association nursery stock specification entitled "National Plant Specification 2001 - Plants shall conform to
- BS 3936- 1 : 1992 Nursery Stock - Specification for trees and shrubs.
- BS 3936-2 : 1990 Nursery stock Specification for roses + AMD 6628.
- BS 3936-4 : 1984 Nursery stock Specification for forest trees.
- BS 3936-5 : 1985 Nursery stock Specification for poplars and willows.
- BS 3936- 6 : 1990 Nursery stock Specification forbuies, corns and tubers.
- BS 3936-10 : 1990 Nursery stock Specification for ground cover shrubs.
Special committee for Amenity Horticulture, Handling, and establishing landscape Plants 1996, Part 2, paragraphs b.c to b.g.
D) Glossary for Landscape Works BS 3975 Pt 1, 1984.
E) Turf - BS 3969 1998- recommendations for turf for general purposes.
F) Seeding - EEC Regulations 1974. Use Blue labelled certified varieties to EC purity and germination regulations - When requested, submit an official seed testing Station Certificate of germination,purity and composition.
G) Topsoil - BS 3882: 2007.
H) Pesticides Control of Pesticides Regulations 1997, the Health and Safety at Work Act 1974, the COSHH Regulation 2003, the product COSHH sheet Water Supply (Water Quality) Regulations amended 1991. Control of Pollution Act 1974. Hedgerow Act 1997). Wildlife and Countryside Act 1981.

GENERAL NOTES FOR THE DEVELOPER.

A) Tree protection

1. Any existing trees to be retained, are the responsibility of the main contractor on site who shall take all necessary protective measures set out in BS 5837:2005 to ensure no damage to stems or roots, to prevent compaction from vehicles or storage of materials, contamination of soil from spillages, scorching of leaves and inability to supply adequate amounts of soil moisture. The landscape contractor is however responsible for ensuring that neither plant, materials or labour are cause of any damage to existing trees, and like the employer, the landscape contractor shall replace at once any tree damaged on site, supplying and planting a tree of the same species and size, at his own cost. Suitable protective measures shall be: chestnut paling, fixed firmly to a rigid timber or scaffolding frame, positioned no closer to the trunk than the drip line of the tree's canopy.

B) Ground work

1. Soil levels soil levels for shrub beds and grass areas should have any compacted subgrade thoroughly broken up by machine before instructing the ground worker to spread topsoil or the landscape contractor to commence work or the beds will become waterlogged in wet weather and the plants and turf will die.

2. Top soil spread from on site should be to the following minimum depths: -
Shrub beds 350mm
Grass areas 150mm
allow for excavation of 415m of the subgrade for shrub beds to leave beds 65mm below finished pavement or grass areas in order to receive sheet and bark mulch, 150mm below where sheet mulch is not to be used).
Tree pits will be dug by the landscape contractor. Top soil Shall be spread for grass areas flush with any areas of paving and after settlement. The soil level should be no greater than 10mm below paved areas to allow for turf, and trees to grass areas with the soil level 50mm below any paving to allow for settlement after settlement to be a maximum of 5mm below) to allow for rain water to drain on to adjacent surfaces. Settlement shall be no greater than the tolerances given or problems will be encountered with mowing (the blades in danger of touching concrete edgings) or where soil is proud of pavements, then drainage problems will be encountered.

3. Existing topsoil and imported soil shall conform to BS 3882:2007, and be free from compaction, rocks/bricks greater than 50m diameter, concrete, lime, roots, debris, oil, cement and builders rubble. Soil shall have a clay content of less than 20%.

C) Hardworks

1. Hard works, unless otherwise agreed, shall be carried out by the developer or main contractor, and all materials and workmanship shall be in accordance with the construction details and the layout plan.

2. All paths and edgings shall be set out properly to lines and radii, with all curves scribed on the ground using painted pegs and string or site marker paint, achieving flowing natural curves. Setting out shall be agreed with the landscape contractor and subsequently the landscape architect.

3. Hard surfaces shall be constructed after soil has been cultivated to the correct levels, taking full account of soil's in conditions, soft spots and subsidence. The indicative depths of base courses are minimum depths assuming suitable substrate conditions.

4. All metalwork shall be finished hot dipped galvanized in accordance with BS EN ISO1461. The galvanizer shall be responsible for the thorough removal of all galvanizing swarf (fettling) to the complete satisfaction of the Landscape Architect. The decorating contractor shall prepare the galvanized surface by washing with detergent and water and scrubbing with a scouring pad until all dirt, grease, white rust & sulphates have been removed & then allowed to dry thoroughly. Supply and paint Cosit 6630 Iron Silk Etd (tel. 01707 374444) applied with a bunkhead brush strictly in accordance with the manufacturers instructions, COSHH regulations and the product COSHH sheet . Apply 2No. coats of paints with a dry film thickness of 100 microns per coat. Apply paint only when galvanized surface is thoroughly dry, at temperatures above five degrees celsius and in any event above the current dew point temperature. Paint work will be subject to inspection by experts and if found wanting, shall be stripped off, re-prepared and applied entirely at the decorating contractors own cost.

5. All wood work to use ACQ water based wood preservative applied by vacuum pressure by Tremwood or other similar and approved company, to timber treated to the specification with 2No. coats of Sadolin "Classic" colour "Walnut" strictly in accordance with the manufacturers instructions and Regulations 2003 and product COSHH sheet.

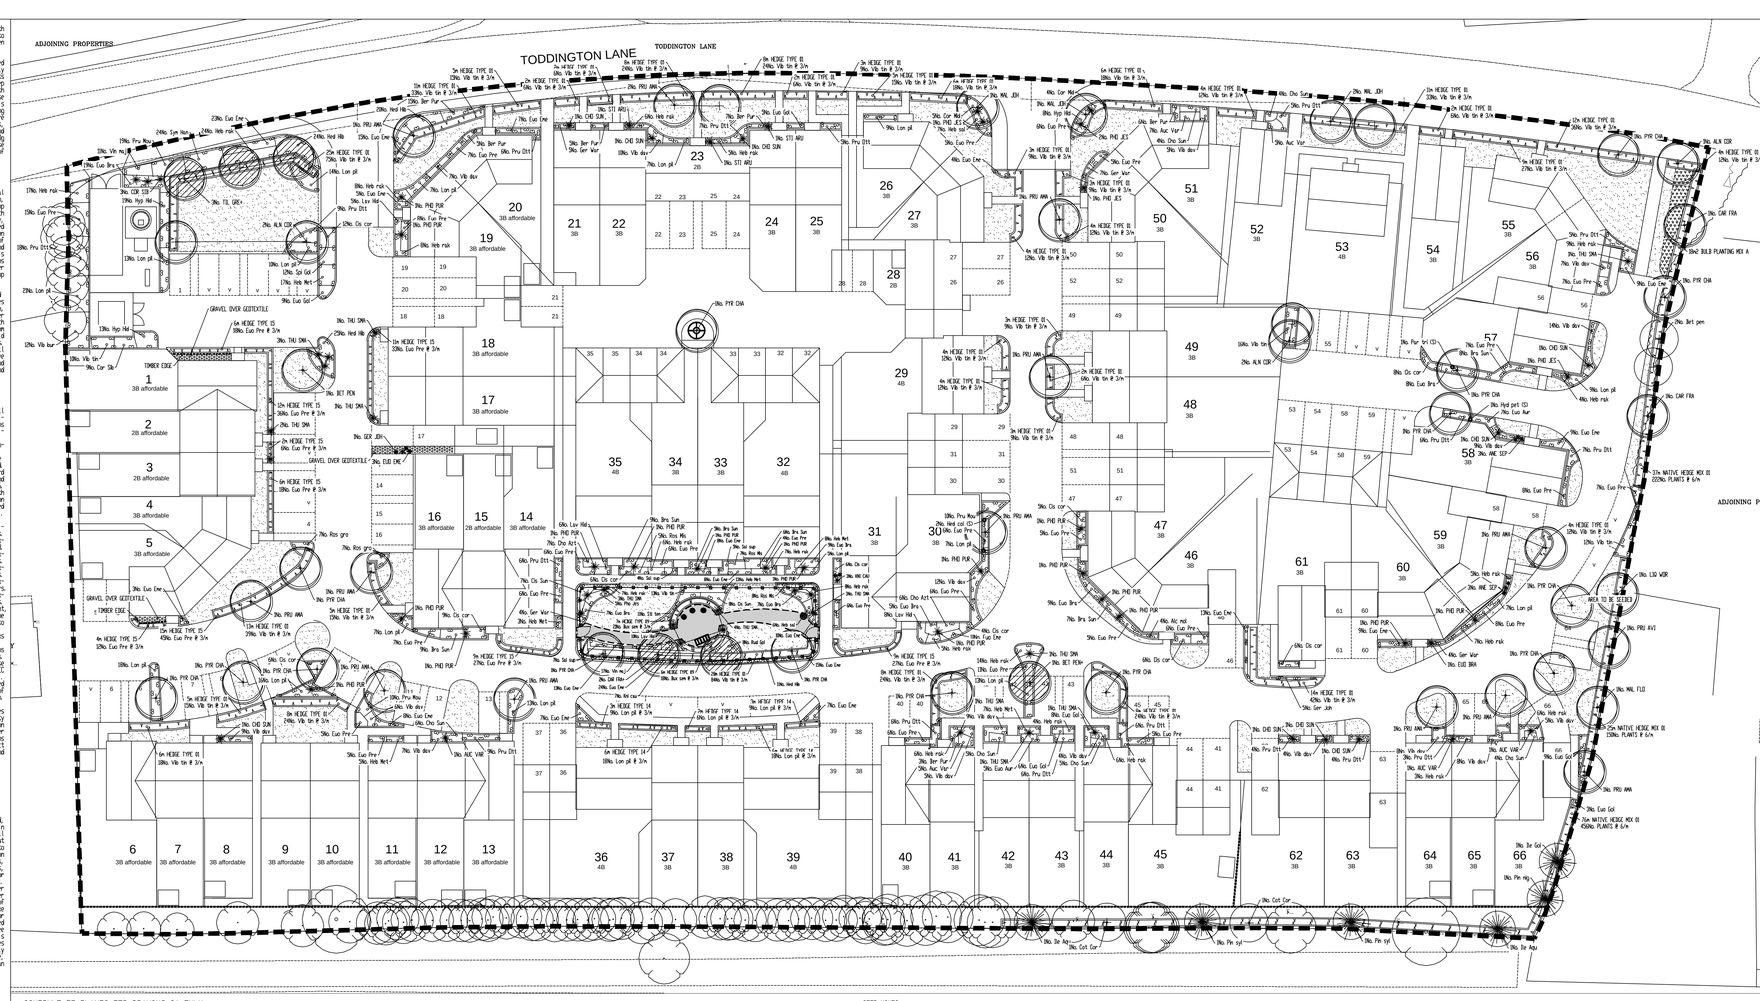

KEY

SOFTWORKS

- PROPOSED FEATHERED TREE, INCLUDING STAKE AND TIE. SEE SPECIFICATION NOTES A1, B2-3, B5, C1-4, D1-2 AND E1.
- PROPOSED STANDARD TREE, INCLUDING DOUBLE STAKE AND TIE. SEE SPECIFICATION NOTES A1, B2-3, B5, C1-4, D1-2 AND E1.
- PROPOSED STANDARD TREE, INCLUDING UNDERPLANTING AND TREE GRILLE.
- PROPOSED HEAVY STANDARD TREE, INCLUDING DOUBLE STAKE AND TIE. SEE SPECIFICATION NOTES A1, B2-3, B5, C1-4, D1-2 AND E1.
- PROPOSED EXTRA HEAVY STANDARD TREE, INCLUDING DOUBLE STAKE AND TIE. SEE SPECIFICATION NOTES A1, B2-3, B5, C1-4, D1-2 AND E1.
- PROPOSED CONIFER OR BROAD LEAF EVERGREEN TREE, INCLUDING STAKE AND TIE. SEE SPECIFICATION NOTES A1, B2-3, B5, C1-6, D1-2 AND E1.
- SHRUB AND HERBACEOUS PLANTING, INCLUDING BIODEGRADABLE SHEET AND BARK MULCH (ACCORDING TO SPECIFICATION). SEE SPECIFICATION NOTES A1-2, B1-3, C1-3, D1-2 AND E1.
- HEDGE PLANTING, INCLUDING BIODEGRADABLE SHEET AND BARK MULCH (ACCORDING TO SPECIFICATION). REFER TO HEDGE SCHEDULES ON PLAN AND THE SCHEDULE OF QUANTITIES. SEE SPECIFICATION NOTES A1-2, B1-3, B5, C1-3, D1-2 AND E1.
- HEDGE PLANTING, INCLUDING BIODEGRADABLE SHEET AND BARK MULCH (ACCORDING TO SPECIFICATION) INCLUDING TIMBER BOARD EDGING TO SEPARATE FROM GRAVEL AREA. REFER TO HEDGE SCHEDULES ON PLAN AND THE SCHEDULE OF QUANTITIES. SEE SPECIFICATION NOTES A1-2, B1-3, B5, C1-3, D1-2 AND E1.
- WASHED, ROUNDED, BUFF COLOURED GRAVEL, 20mm GAUGE, 40mm DEPTH, FINISHED LEVEL 15mm BELOW ADJACENT SURFACES, LAID OVER 'coverfilm' OVER LIGHTLY CONSOLIDATED SUBGRADE.
- CULTIVATED TURF UNLESS OTHERWISE STATED ON PLAN. SEE SPECIFICATION NOTES B4, C5 AND E1.
- WILDFLOWER SEEDED AREA. REFER TO PLANT SCHEDULE FOR SPECIFICATION OF MIX.
- BULB PLANTING IN MIXES, SPRING FLOWERING VARIETIES, REFER TO SCHEDULE FOR FURTHER INFORMATION.
- CLIMBING SHRUB IN SHRUB BEDS, GRASS/ GRAVEL OR IN PITS IN PAVING. (SEE PLAN). TWINING VARIETIES (MARKED'T') SEE NOTE C7. SELF CLINGING VARIETIES (MARKED'S') SEE NOTE C6. SEE SPECIFICATION NOTES C1-3, C6, D1-2 AND E1.
- SPECIMEN SHRUBS IN SHRUB BEDS OR PIT PLANTED IN GRASS/GRAVEL AREAS. SPECIMEN SHRUBS IN GRASS ARE MEASURED SEPARATELY IN SCHEDULE OF QUANTITIES. SEE SPECIFICATION NOTES A1, B1-3, C1-3, D1-2 AND E1.
- EXISTING TREE TO BE RETAINED, REFER TO PLAN BY OTHERS.
- EXISTING VEGETATION GROUP OR HEDGE TO BE RETAINED, REFER TO PLAN BY OTHERS.

HARDWORKS

- BITUMEN FOOTPATHS WITHIN OPEN SPACE AREA. WITH CONCRETE BLOCK EDGING. EDGING TO BE "CHARCON" 200x100x80 BLOCKS, AVAILABLE FROM CHARCON INDUSTRIES TEL: 01535 272 222 AND LAID IN STRING COURSE EDGING. LAID FINISH ALL TO FALLS / CROSSFALLS.

ENCLOSURES & FURNITURE

- SMART POLYURETHANE 77% RECYCLED MATERIAL SEATS 600mm IN DIAMETER, 500mm HIGH ABOVE GROUND LEVEL. COLOUR "DARK GREEN" AVAILABLE FROM BOLLARDS INTERNATIONAL TEL: 01485 601145) OR SIMILAR AND APPROVED.
- METAL BIN 825mm x 525mm, 90 LITRE CAPACITY. TYPE "NATHAN LITTER BIN", COLOUR "BLACK" AVAILABLE FROM CLAYDON ARCHITECTURAL METALWORK (TEL: 01473 831000) OR SIMILAR AND APPROVED.
- METAL BENCH TYPE "NATHAN BENCH", COLOUR "BLACK" AVAILABLE FROM CLAYDON ARCHITECTURAL METALWORK (TEL: 01473 831000) OR SIMILAR AND APPROVED.
- 900mm HIGH BOW TOP FENCING AND MATCHING GATE. AVAILABLE FROM JACKSON FENCING (TEL: 0800 408 2234) OR SIMILAR AND APPROVED.

NOTE
SEE SEPARATE EXTERNAL LAYOUT DRAWINGS (BY DEVELOPER) FOR SPECIFICATIONS AND ARRANGEMENT OF FENCING AND OTHER HARD WORKS

GENERAL NOTES
-ALL DIMENSIONS IN MILLIMETRES
-DO NOT SCALE OFF THIS DRAWING
-ALL DIMENSIONS TO BE CHECKED ON SITE

(C) JBA CONSULTANCY SERVICES LTD 2013

LANDSCAPE PROGRAMMING

DUE TO NATIONAL PLANT SHORTAGE: PLANTS MAY TAKE UP TO 4 WEEKS TO BE DELIVERED. EARLY LEAD-IN FOR SOFT LANDSCAPE IS ESSENTIAL.

SCHEDULE OF PLANTS FOR DRAWING 01 ONLY

SHRUBS

QTY	CODE	PLANT NAME	STOCK	SPACING	SHC	DFB	MIN HEIGHT/SPREAD
40No.	Alc mol	Alchemilla mollis	C.G.	2L	6/m2	-	100-200 x 100-200m
17No.	Auc Var	Aucuba japonica 'Variegata'	C.G.	5L	3/m2	C	400-600 x 400-600m
41No.	Ber Pur	Bergenia cordifolia 'Purpurea'	C.G.	5L	5/m2	-	100-200 x 100-200m
44No.	Bra Sun	Brachyglottis dunedin 'Sunshine'	C.G.	3L	3/m2	B	100-200 x 100-200m
13No.	Cho Ast	Choisya ternata 'Aztec Pearl'	C.G.	10L	3/m2	C	400-600 x 400-600m
29No.	Cho Sun	Choisya ternata 'Sundance'	C.G.	10L	3/m2	C	400-600 x 400-600m
68No.	Cis cor	Cistus x corbariensis	C.G.	5L	3/m2	B	300-400 x 300-400m
15No.	Cis Sun	Cistus x pulverulentus 'Sunset'	C.G.	5L	3/m2	B	300-400 x 300-400m
9No.	Cor Mid	Cornus sanguinea 'Midwinter Fire'	C.G.	5L	3/m2	B	300-400 x 300-400m
9No.	Cor Sib	Cornus alba 'Sibirica'	C.G.	5L	2/m2	D 2.25	400-600 x 400-600m
12No.	Eux Aur	Euonymus japonicus 'Ovatus Aureus'	C.G.	5L	3/m2	C	400-600 x 400-600m
207No.	Euo Ene	Euonymus Fortunei 'Emerald Gaiety'	C.G.	5L	5/m2	A	200-300 x 200-300m
40No.	Euo Gol	Euonymus Fortunei 'Emerald 'n' Gold'	C.G.	5L	5/m2	A	300-400 x 300-400m
64No.	Euo Pro	Euonymus japonicus 'Bravo'	C.G.	5L	3/m2	B	300-400 x 300-400m
192No.	Eux Pre	Euonymus 'President Gaulliet'	C.G.	10L	3/m2	B	300-400 x 300-400m
5No.	Ger Joh	Geranium pratensis 'Johnsons Blue'	C.G.	2L	5/m2	-	100-200 x 100-200m
20No.	Ger War	Geranium x oxonianum 'Wargrave Pink'	C.G.	2L	5/m2	-	100-200 x 100-200m
163No.	Heb rak	Hebe rakaiensis	C.G.	5L	3/m2	B	300-400 x 300-400m
15No.	Heb Wit	Hebe 'Mrs Winter 'Mystic'	C.G.	5L	3/m2	C	400-500 x 400-500m
13No.	Heb sal	Hebe salicifolia	C.G.	3L	3/m2	D 2	500-600 x 500-600m
80No.	Hed Hib	Hedera hibernica	C.G.	3L	3/m2	A	100-200 x 100-200m
40No.	Hyp Hid	Hypericum 'Hidcote'	C.G.	5L	3/m2	B	600-800 x 600-800m
7No.	Ilx cop	Ilex x meserveae 'Blue Princess'	C.G.	10L	1/m2	C	800-1000 x 800-1000m
29No.	Lav Hid	Lavandula angustifolia 'Hidcote'	C.G.	3L	4/m2	A	300-400 x 300-400m
76No.	Lon pil	Lonicera pileata	C.G.	5L	3/m2	B	300-400 x 300-400m
5No.	Pho Jes	Phormium 'Jester'	C.G.	10L	2/m2	-	800-1000x 800-1000mm
112No.	Pru Otl	Prunus lauracerasus 'Otto Lukyen'	C.G.	5L	3/m2	B	400-600 x 400-600m
39No.	Pru Mou	Prunus lauracerasus 'Mount Vernon'	C.G.	3L	3/m2	A	300-400 x 300-400m
14No.	Ros gro	Rosa 'Grouse'	C.G.	3L	3/m2	B	100-200 x 100-200m
20No.	Ros Mis	Rosmarinus officinalis'Miss JessoppsVar'	C.G.	3L	3/m2	C	300-400 x 300-400m
7No.	Rud Gol	Rudbeckia fulgida 'Goldsturm'	C.G.	3L	3/m2	-	300-400 x 300-400m
16No.	Sal sup	Salvia superba	C.G.	3L	4/m2	-	200-300 x 200-300m
12No.	Spi Gol	Spirea japonica 'Golamound'	C.G.	3L	3/m2	B	300-400 x 300-400m
24No.	Sym Hon	Symphoricarpos chenaultii 'Hancock'	C.G.	3L	3/m2	D 2.25	200-300 x 200-300m
12No.	Vib bur	Viburnum x burkwoodii	C.G.	5L	2/m2	D 2	300-400 x 300-400m
12No.	Vib dav	Viburnum davidii	C.G.	3L	3/m2	B	300-400 x 300-400m
51No.	Vib tin	Viburnum tinus 'Eve Price'	C.G.	3L	3/m2	D 2.25	400-600 x 400-600m
28No.	Vin maj	Vinca major	C.G.	3L	3/m2	A	100-200 x 100-200m

GRASSES AND SEDGES

QTY	CODE	PLANT NAME	STOCK	SPACING
11No.	Sti ten	Stipa tenuissima	C.G.	3L 5/m2

SPECIMENS PLANTED IN BEDS, GRASS OR GRAVEL

QTY	CODE	PLANT NAME	STOCK	SHC	DFB
6No.	ANE SEP	Anemone japonica 'September Charm'	C.G.	3L	-
3No.	AUC VAR	Aucuba japonica 'Variegata'	C.G.	10L	C
9No.	CHO SUN	Choisya ternata 'Sundance'	C.G.	10L	C
3No.	COR SIB	Cornus alba 'Sibirica'	C.G.	10L	D 2.25
1No.	EUO BRA	Euonymus japonicus 'Bravo'	C.G.	10L	B
2No.	EUO EME	Euonymus Fortunei 'Emerald Gaiety'	C.G.	3L	A
1No.	GER JOH	Geranium pratensis 'Johnsons Blue'	C.G.	3L	-
3No.	KNI CAU	Kniphofia caulescens	C.G.	3L	-
3No.	PHO PUR	Phormium tenax 'Purpureum'	C.G.	10L	-
5No.	PHO JES	Phormium tenax 'Jester'	C.G.	10L	-
3No.	STI ARU	Stipa arundinacea	C.G.	3L	-
22No.	THU SMA	Thuja occidentalis 'Smaragd' (Emerald)	C.G.	1SL	D 1

BULB PLANTING MIXES

QTY	%	PLANT NAME	STOCK	SPACING
18m2	Bulb planting mix A		bulb	20/m2
90No.	25%	Crocus 'Dutch Yellow'	bulb	20/m2
90No.	25%	Hyacinthoides non-scripta	bulb	20/m2
90No.	25%	Galanthus nivalis	bulb	20/m2
90No.	25%	Narcissus "Honeybird"	bulb	20/m2

CLIMBERS

QTY	CODE	PLANT NAME	STOCK	SPACING	DFB
2No.	Hed col	Hedera colchica 'Dentata Variegata'	*S* C.G.	3L 1/m	3
1No.	Hyd pet	Hydrangea petiolaris	*S* C.G.	3L 1/m	3
1No.	Par tri	Parthenocissus tricuspidata 'Veitchii'*S* C.G.		3L 1/m	3

FEATHERED TREES

QTY	CODE	PLANT NAME	STOCK	SIZE	DFB	MAX Ht	Vd
2No.	Bet pen	Betula pendula	C.G. 15L	FTH	180-210cm	7m 14m	L
2No.	Cat Cor	Catoneaster *Cornubia*	D.G.	FTH	150-180cm	4m 5m	M

STANDARD TREES

QTY	CODE	PLANT NAME	STOCK	SIZE	DFB	MAX Ht	Vd
5No.	ALN COR	Alnus cordata	D.G.	STD	10-12cm	12m 15m	M
1No.	BET PEN	Betula pendula	C.G. 25L	STD	8-10cm	7m 14m	L
2No.	CAR FRA	Carpinus betulus 'Frans Fontaine'	D.G.	STD	8-10cm	8m 16m	L
1No.	LIQ WOR	Liquidambar styraciflua 'Worplesdon'	D.G.	STD	10-12cm	12m 15m	M
4No.	MAL JOH	Malus 'John Downie'	D.G.	STD	8-10cm	5m 6m	M
1No.	MAL FLO	Malus Floribunda	D.G.	STD	8-10cm	6m 8m	M
14No.	PRU AMA	Prunus 'Amanogawa'	D.G.	STD	8-10cm	4m 6m	M
1No.	PRU AVI	Prunus avium	D.G.	STD	10-12cm	13m 17m	M
15No.	PYR CHA	Pyrus calleryana 'Chanticleer'	D.G.	STD	8-10cm	6m 8m	M

HEAVY STANDARD TREES

QTY	CODE	PLANT NAME	STOCK	SIZE	DFB	MAX Ht	Vd
1No.	BET PEN+	Betula pendula	R.B.	HVYSTD	12-14cm	7m 14m	L
2No.	CAR FRA+	Carpinus betulus 'Frans Fontaine'	R.B.	HVYSTD	12-14cm	8m 16m	L

CONIFEROUS TREES

QTY	CODE	PLANT NAME	STOCK	SIZE	DFB	MAX Ht	Vd
2No.	Ile Aqu	Ilex aquifolium	C.G.	4SL BLE	150-180cm	6m 12m	L
1No.	Ile Col	Ilex x altaclerensis 'Golden King'	C.G.	4SL BLE	150-180cm	6m 12m	L
1No.	Pin nig	Pinus nigra	R.B.	CON	250-300cm	7m 20m	M
2No.	Pin syl	Pinus sylvestris	R.B.	CON	250-300cm	7m 20m	M

ORNAMENTAL HEDGE PLANTING

QTY	CODE	PLANT NAME	STOCK	SPACING	SHC	DFB
254m	Hedge type 01 Single row					
762No.	Vib tin	Viburnum tinus 'Eve Price'	C.G.	3L	3/m	D 2.25
13m	Hedge type 09 Single row					
39No.	Bux sen	Buxus sempervirens	C.G.	10L	3/m	C
20m	Hedge type 14 Single row					
60No.	Lon pil	Lonicera pilata	C.G.	3L	3/m	B
74m	Hedge type 15 Single row					
222No.	Euo Pre	Euonymus 'President Gaulliet'	C.G.	3L	3/m	B

NATIVE HEDGE MIXES

QTY	%	PLANT NAME	STOCK	SPACING	SIZE	DFB	MAX Ht	V
138m	Native hedge mix 01- double staggered row							
166No.	20%	Corylus avellana	D.G.	WHP	6/m	60-90cm	4m 8m	L
414No.	50%	Crataegus monogyna	D.G.	WHP	6/m	60-90cm	13m 10m	H
166No.	20%	Viburnum opulus	D.G.	WHP	6/m	60-90cm	4m 5m	M
83No.	10%	Cornus sanguinea	D.G.	WHP	6/m	60-90cm	2.5m 3m	M

SEED MIXES

AREA	SEED MIX NAME	
65m2	Amenity grass mix	('Bar 11' Mix by Barenbrug, refer to Measured Works Schedule)
1225m2	Area to be turfed	('Medallion' by Rowlawn Ltd, refer to Measured Works Schedule)

NOTES AND ABBREVIATIONS

R.B. = Root-balled stock
C.G. = Container grown stock
D.G. = Open ground stock, to be planted Nov 1st - March 1st
FTH = Feathered tree
STD = Standard tree
HVYSTD = Heavy Standard tree
XHVYSTD = Extra Heavy standard tree
BLE = Broad Leaf Evergreen
CON = Conifer
L = Litre container
DFB = "Distance From Buildings" based on minimum building foundation depths
Max Ht = "Maximum Height of tree
WD = "Water Demand" of tree
SHC = Shrub Height Classification
A = < 600mm mature height
B = 600mm - 1.0m mature height
C = > 1.0m mature height with low water demand and slow growth
D = 1.0m - 3m mature height
E = 3m - 5m mature height
F = 5m mature height
Note - Plants not classified within the JBA SHC are NOT designated as shrubs.
JBA understand shrubs to be defined as those plants of perennial habit with woody stems.

-Girth size is given for standard trees, otherwise all sizes refer to height. All sizes are the minimums acceptable.
-Shrubs specified as 3 litre size shall be 400-600mm minimum height and spread and 2 litre stock shall be 300-400mm minimum height and spread. These heights and spreads in relation to pot size are just a guide and the 'National Plant Specification' sizes will be accepted (but will be seen as the absolute minimum acceptable). Any shrub supplied which are smaller than this will be rejected at once.
-Cornus varieties shall be trace transplanted and pruned to form bushy rounded plants. Leggy plants with few branches will be rejected, as will leggy plants which have been pruned hard.
-Plants shall be completely hardened off, any plants which show signs of scorching after planting will be rejected.

REFER TO THE ACCOMPANYING MEASURED WORKS SCHEDULE DOCUMENT FOR MORE INFORMATION
CHANGES TO SUPPLIERS/MANUFACTURERS ARE TO BE EQUAL AND APPROVED.
SUBSTITUTIONS TO SHRUB/TREE VARIETIES ARE TO BE AGREED WITH JAMES BLAKE ASSOCIATES.
DO NOT SCALE FROM THIS DRAWING
ALL DIMENSIONS TO BE CHECKED ON SITE

(C) JBA CONSULTANCY SERVICES LTD 2013

INSET DETAIL 1: SHRUB BED WITH COURSE WOOD CHIP MULCH OVER WEEDSTOP "BIOFABRIC"

(WEEDSTOP IS A BIODEGRADABLE SHEET MULCH - THIS IS AN IMPORTANT DESIGN CRITERION).

NOT TO SCALE

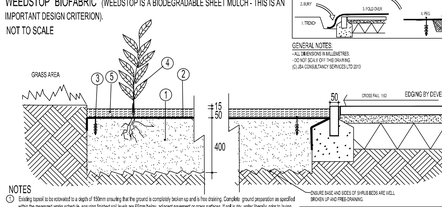

NOTES

1. Planting topsoil to be excavated to a depth of 150mm ensuring that the ground is completely broken up and is free draining. Consider ground preparation as specified within the measured works schedule, ensuring finished soil levels are 65mm below adjacent pavement or grass surfaces. If soil is dry, water liberally prior to laying turf.
2. Revolstop "Biofabric" is a woven, natural fibre, biodegradable fabric as similar. Available from Weedstop, PO BOX 10188, Sudbury, Suffolk, CO10 3AA, Tel (01787) 248222. Unrolled sections are placed in overlapping rows (overlap to be a minimum of 50mm). To be held by burying 300mm flat at material at the extreme edges (NOT to shrub areas and folding over itself (refer to detail on Weedstop specifications). Tuck in sheet on the opposite side of the proposed shrub areas and Sadlier clove to be held in part with plastic pegs.
3. Weedstop plastic pegs - hammered in at 500mm centres to secure sheeting. Pegs available from Weedstop Ltd (See above). Increase frequency to 300mm centres at edges to secure sheet mulch at margins.
4. Supply and cut plant stocks through sheeting. Refer to plant ing through sheet mulch specification.