


CDM 2007 Health & Safety Information

This information relates only to 'Significant Hazards' identified on this drawing and is to be read in conjunction with the Designer's Risk Assessment Register.




Front Elevation (North)

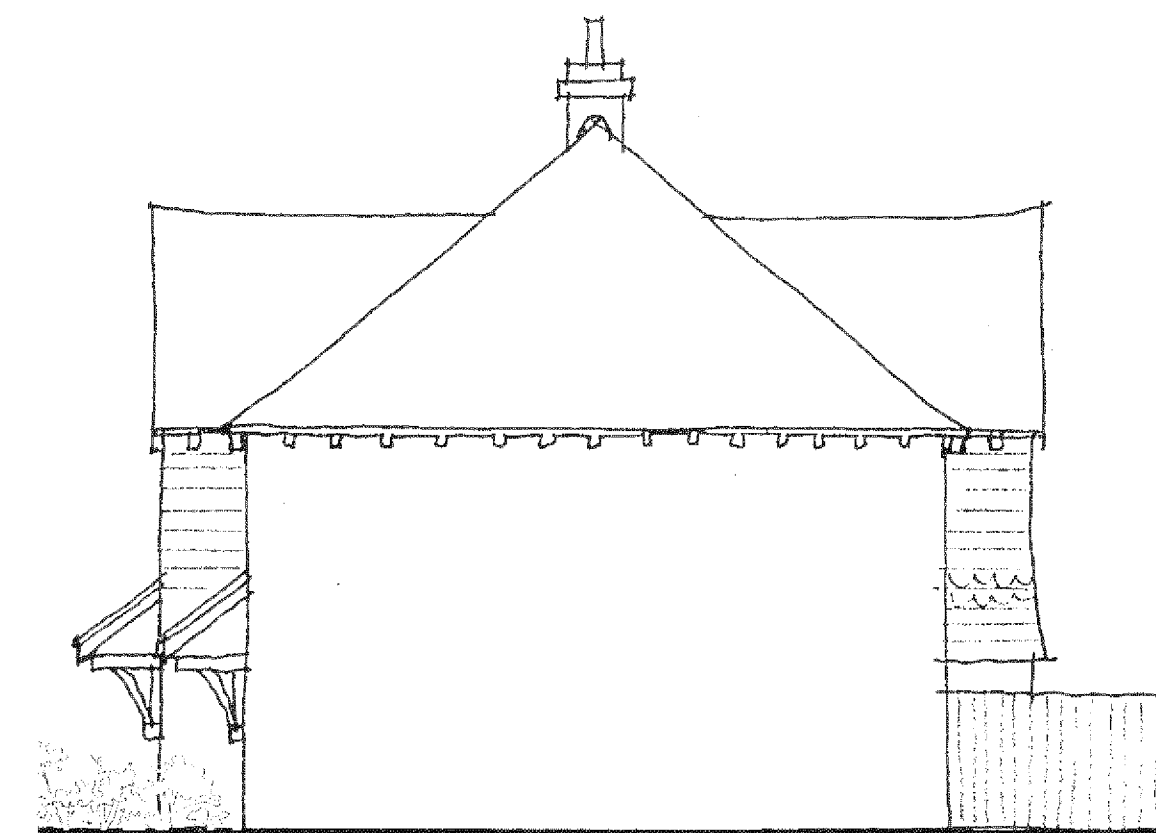


Side Elevation (West)



Rear Elevation (South)

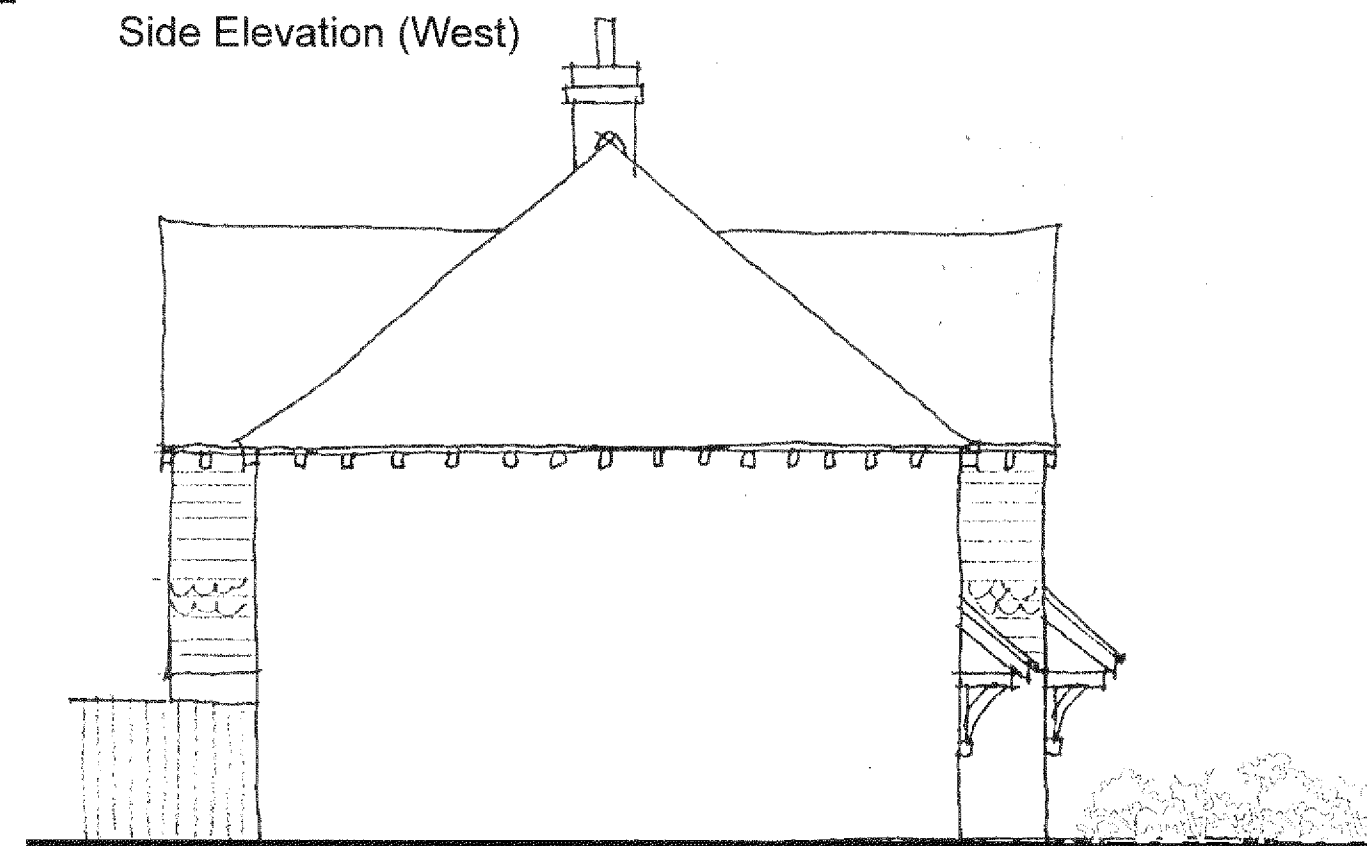


Side Elevation (East)

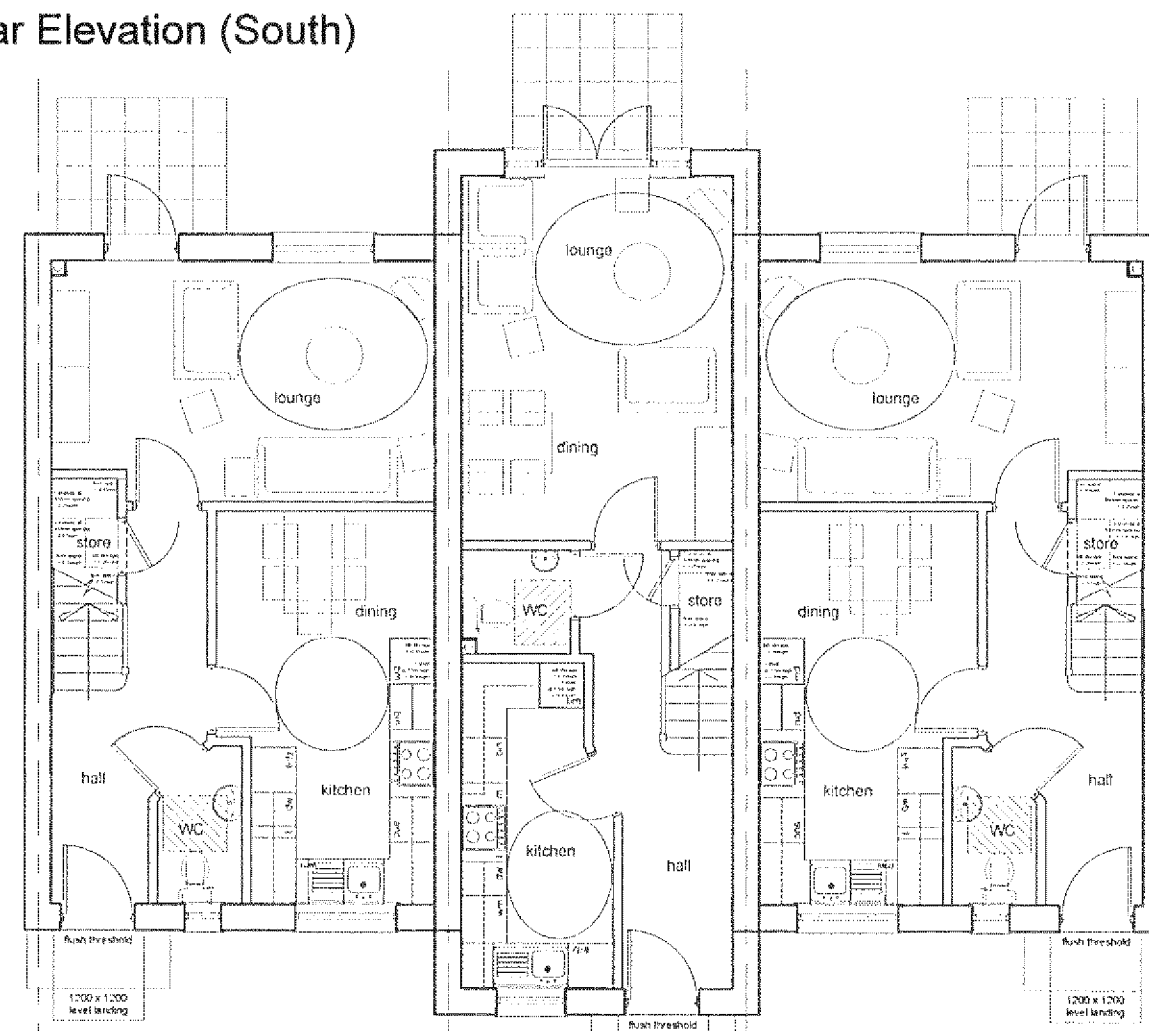

Type 10
3 - Bedroom House
Ground Floor Plans

Plot 9
2 - Bedroom House

Plot 8
3 - Bedroom House

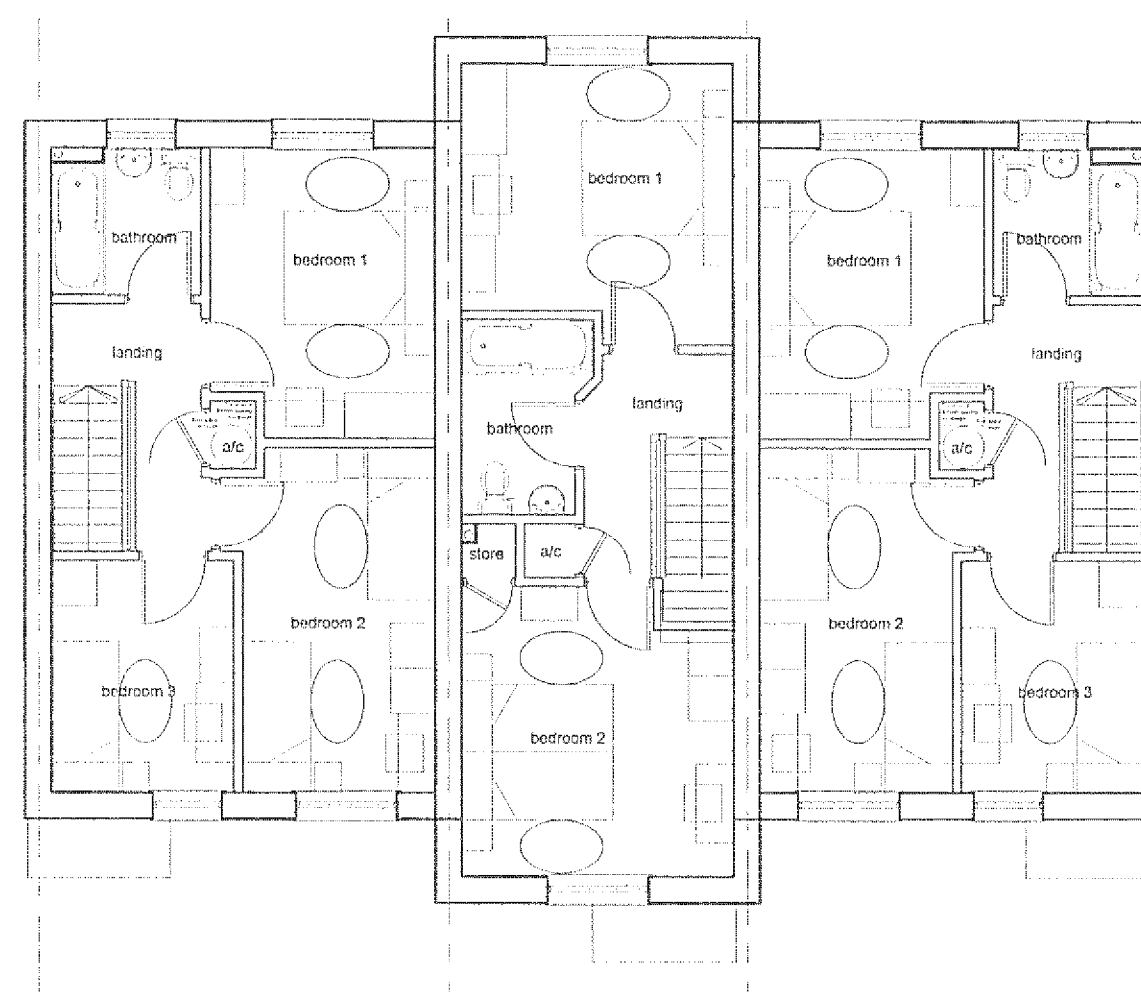

First Floor Plans

Rev	Date	Revision Details	Dr	Ch
-----	------	------------------	----	----



London: Unit 1 West Coate House 3 Coate Street
London E2 9AG
T 020 7729 5505 E london@ecearchitecture.com

Sussex: Brooklyn Chambers 11 Goring Road
Worthing West Sussex BN12 4AP
T 01903 248777 E sussex@ecearchitecture.com

www.ecearchitecture.com

ECE Architecture

Client's Name

Wilmington Homes

Job Title

Toddington Lane, Littlehampton

Drawing Title

Plots 8-10
Plans and Elevations

Scale

1:100 @ A2

metres 2 4 6 8 10

Drawn	Checked	Date
CL	KE	09.08.13

Job No	Drawing No	Rev
5691	153	

Status

APPROVAL