


CDM 2007 Health & Safety Information

This information relates only to 'Significant Hazards' identified on this drawing and is to be read in conjunction with the Designer's Risk Assessment Register.




Front Elevation (North)

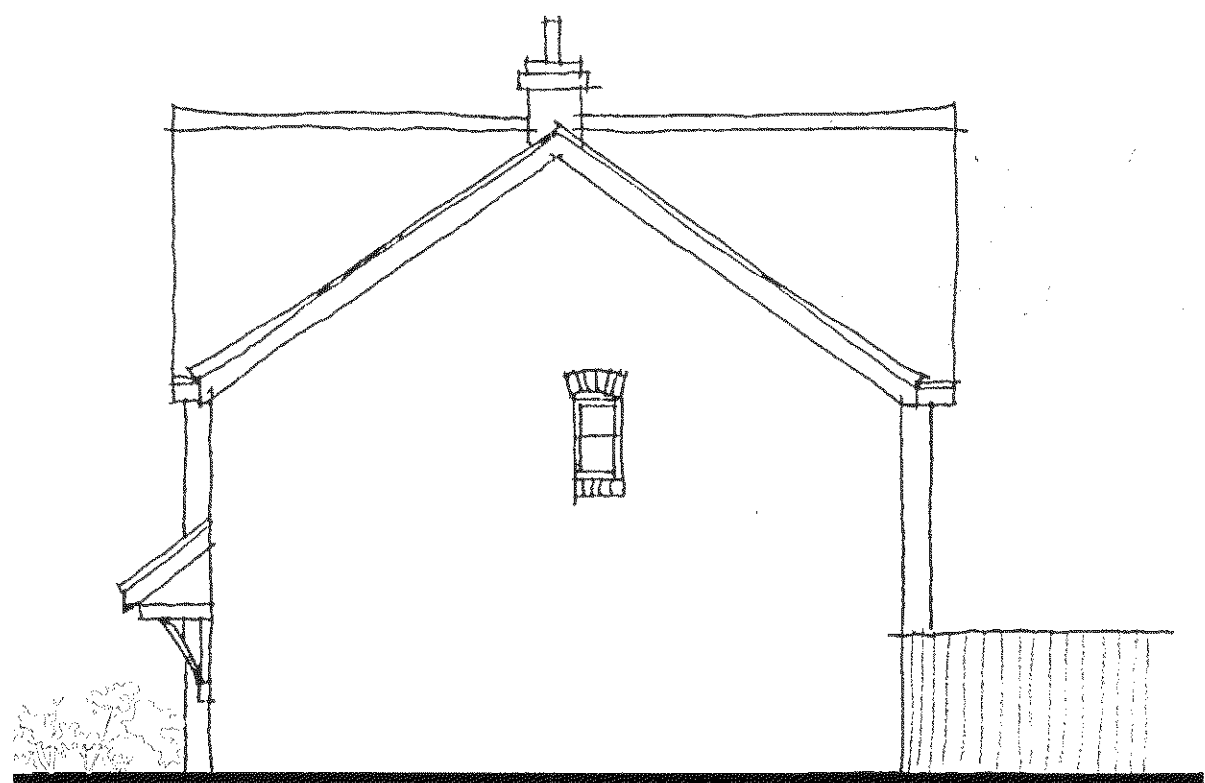


Side Elevation (East)




Rear Elevation (South)

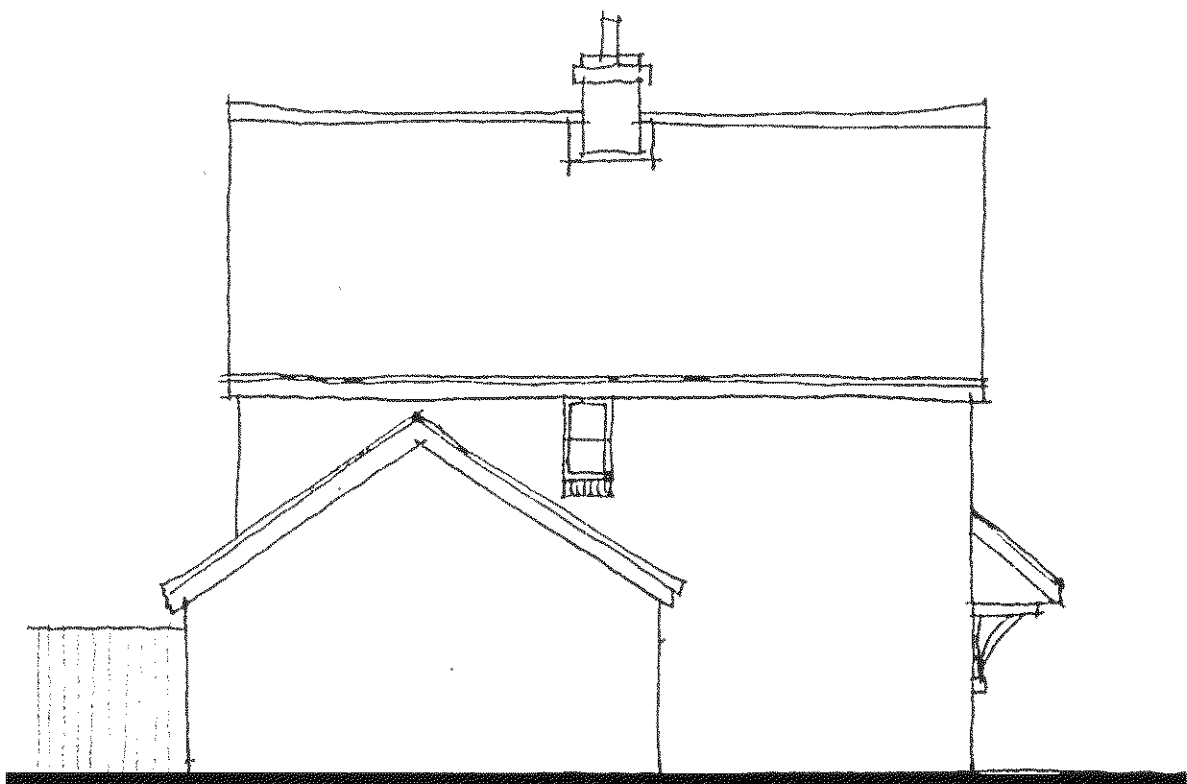

Side Elevation (West)

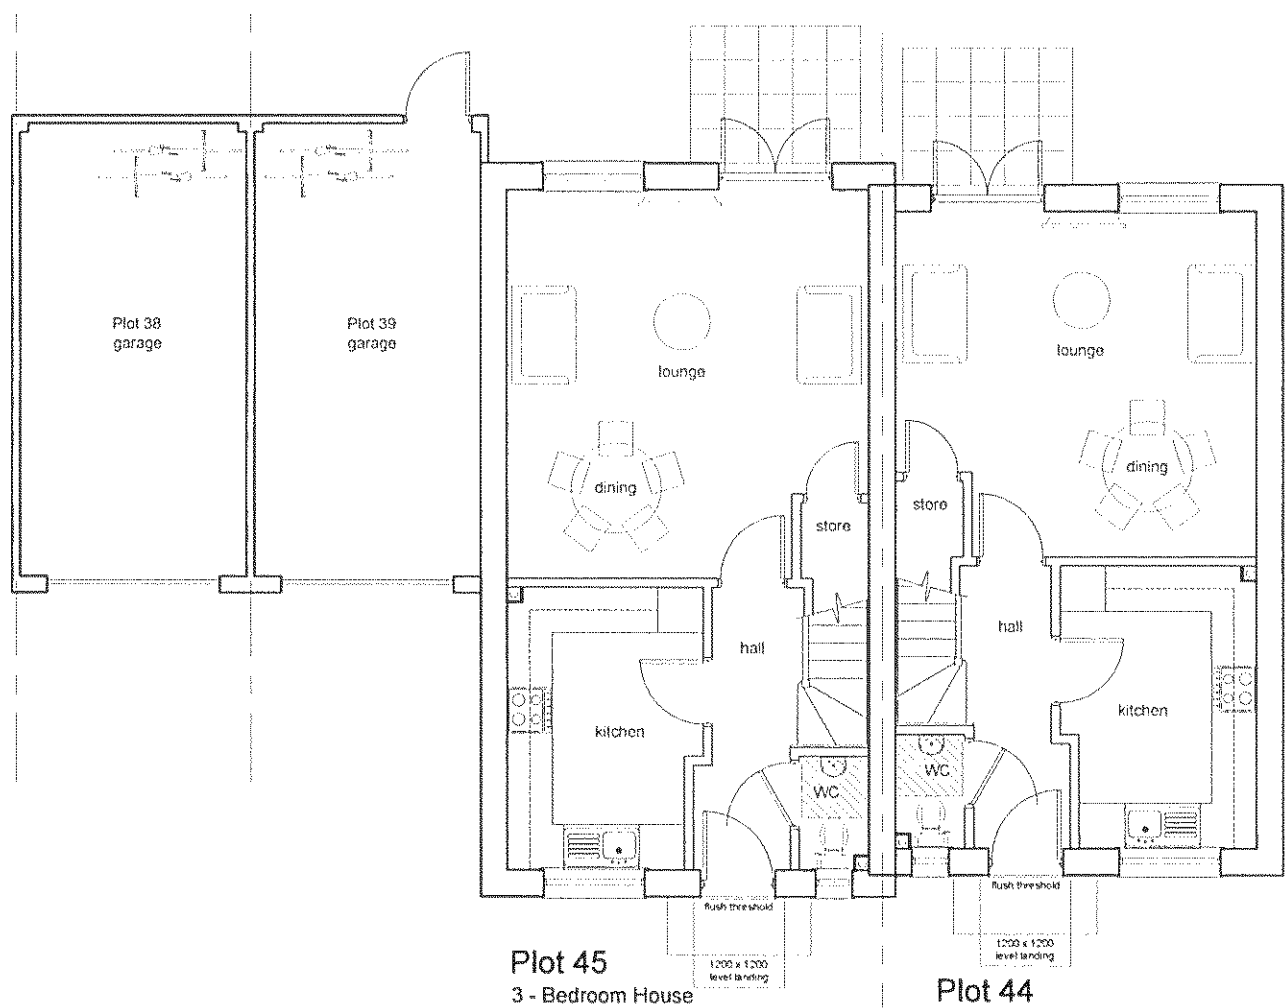


Ground Floor Plans

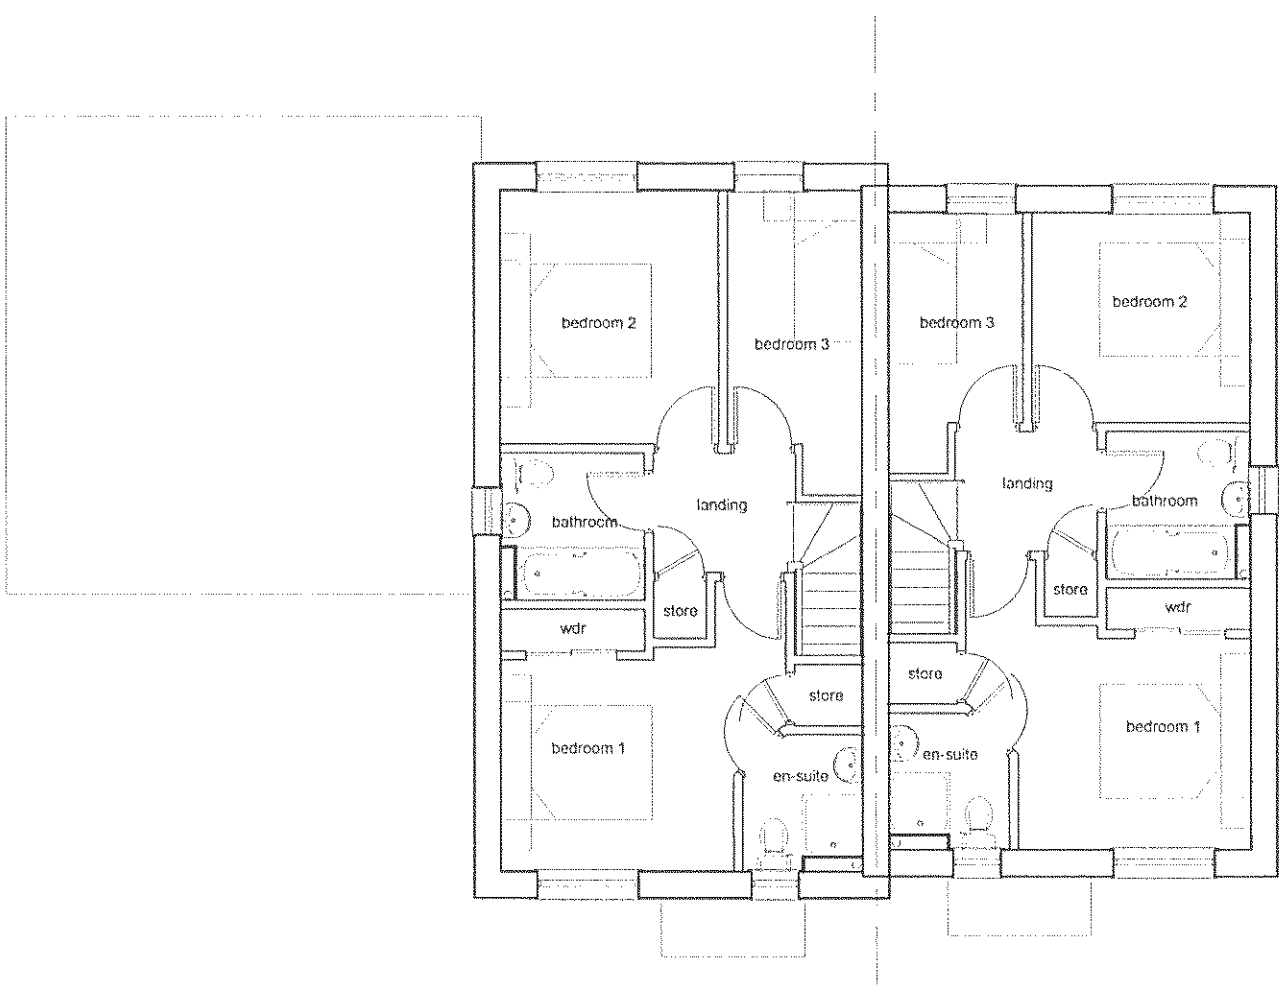

First Floor Plans

Rev	Date	Revision Details	Dr	Ch
-----	------	------------------	----	----

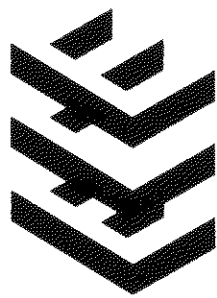

London: Unit 1 West Coate House 3 Coate Street
London E2 9AG
T 020 7729 5505 E london@ecearchitecture.com

Sussex: Brooklyn Chambers 11 Goring Road
Worthing West Sussex BN12 4AP
T 01903 248777 E sussex@ecearchitecture.com

www.ecearchitecture.com
ECE Architecture

Client's Name
Wilmington Homes

Job Title
Toddington Lane, Littlehampton

Drawing Title
**Plots 44-45
Plans and Elevations**

Scale
1:100 @ A2

metres 2 4 6 8 10

Drawn CL Checked KE Date 09.08.13

Job No 5691 Drawing No 169 Rev

Status

APPROVAL