


CDM 2007 Health & Safety Information

This information relates only to 'Significant Hazards' identified on this drawing and is to be read in conjunction with the Designer's Risk Assessment Register.




Front Elevation (West)

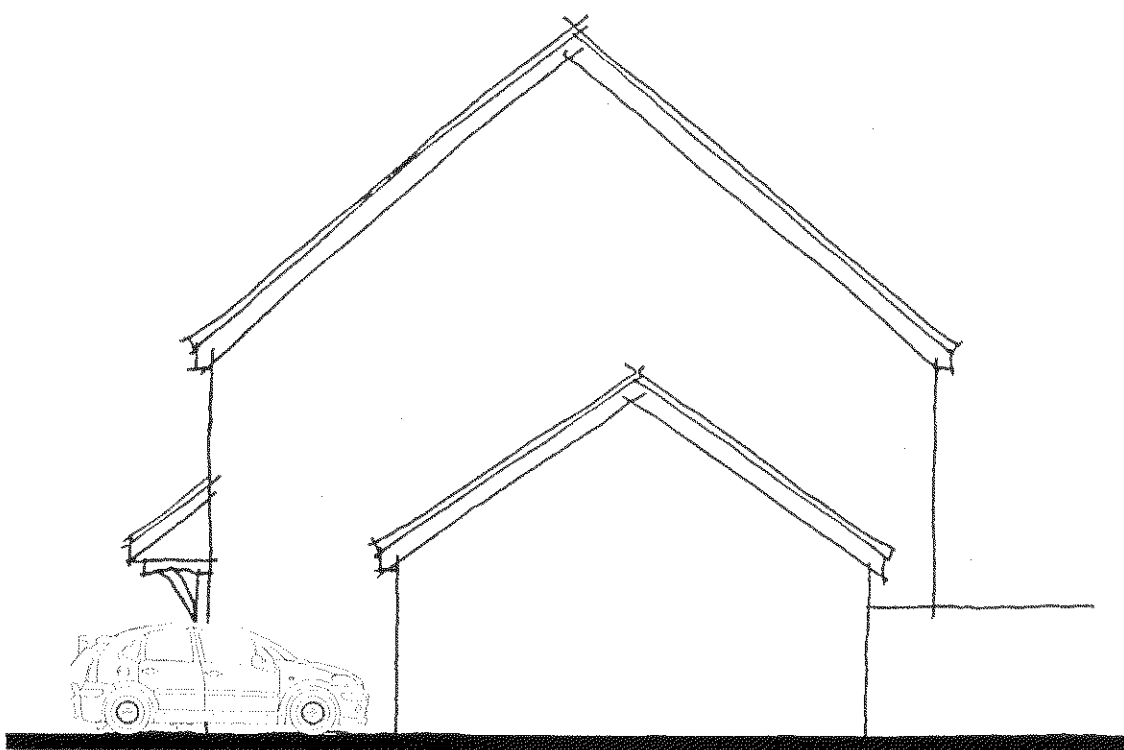


Side Elevation (South) - North elevation identical but handed



Rear Elevation (East)

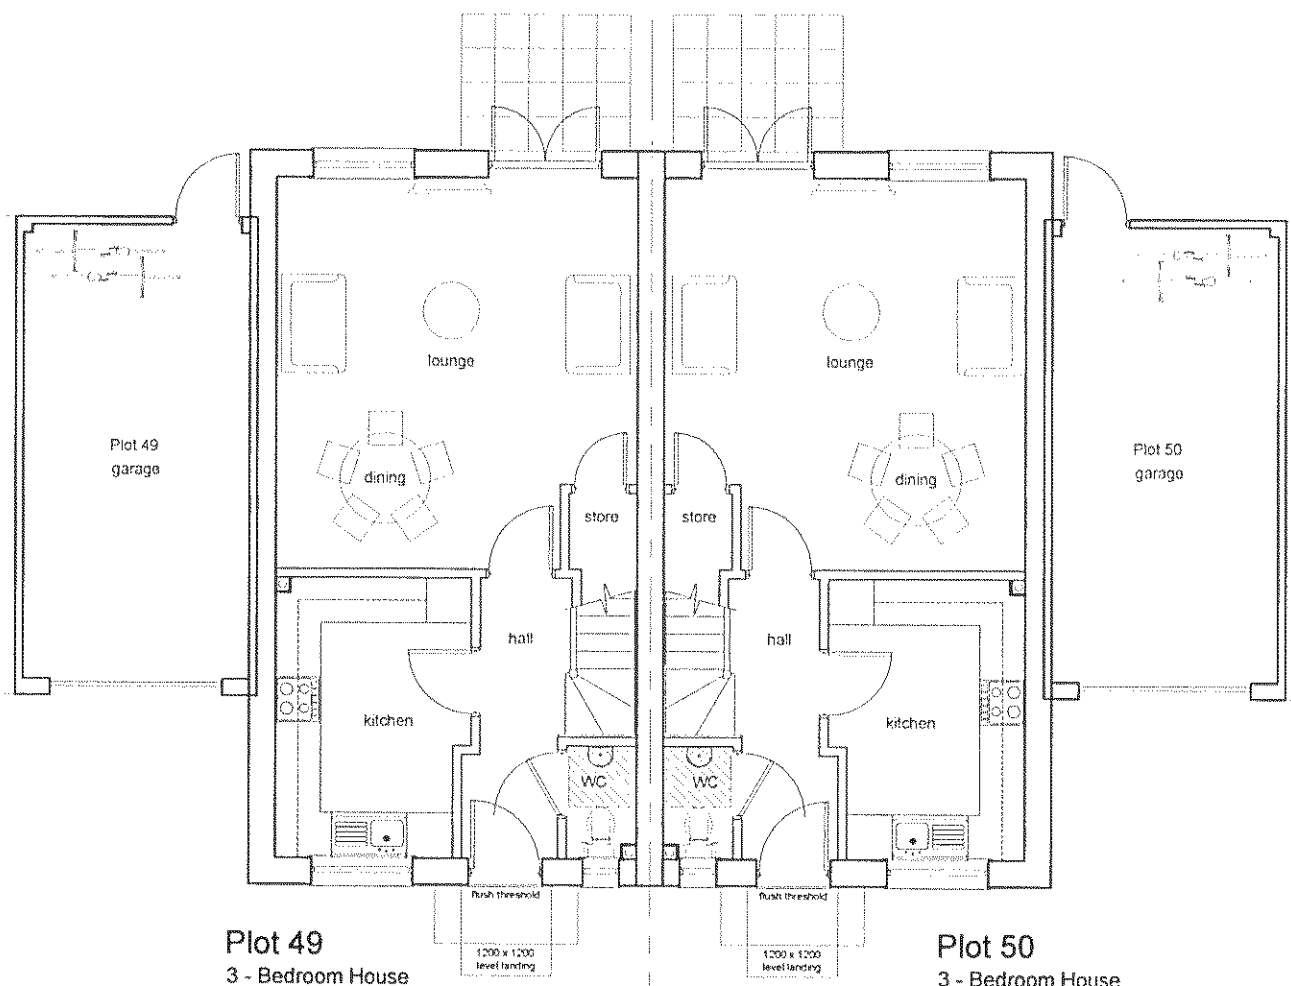


Ground Floor Plans

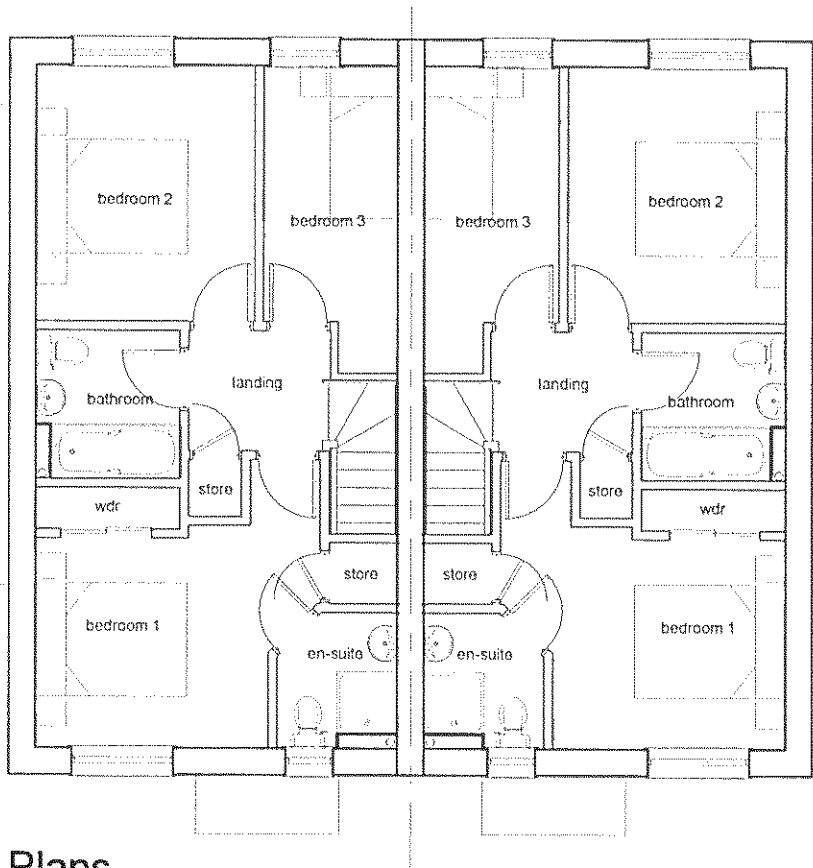

First Floor Plans

Rev	Date	Revision Details	Dr	Ch
-----	------	------------------	----	----

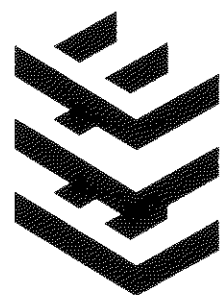

London: Unit 1 West Coate House 3 Coate Street
London E2 9AG
T 020 7729 5505 E london@ecearchitecture.com
Sussex: Brooklyn Chambers 11 Goring Road
Worthing West Sussex BN12 4AP
T 01903 248777 E sussex@ecearchitecture.com

www.ecearchitecture.com

ECE Architecture

Client's Name
Wilmington Homes

Job Title
Toddington Lane, Littlehampton

Drawing Title
**Plots 49-50
Plans and Elevations**

Scale
1:100 @ A2

metres 2 4 6 8 10

Drawn CL Checked KE Date 09.08.13

Job No 5691 Drawing No 173 Rev

Status

APPROVAL

CAD Plot date: 12/08/2013 - 09:29:10

5691mast.dwg