


KEY:

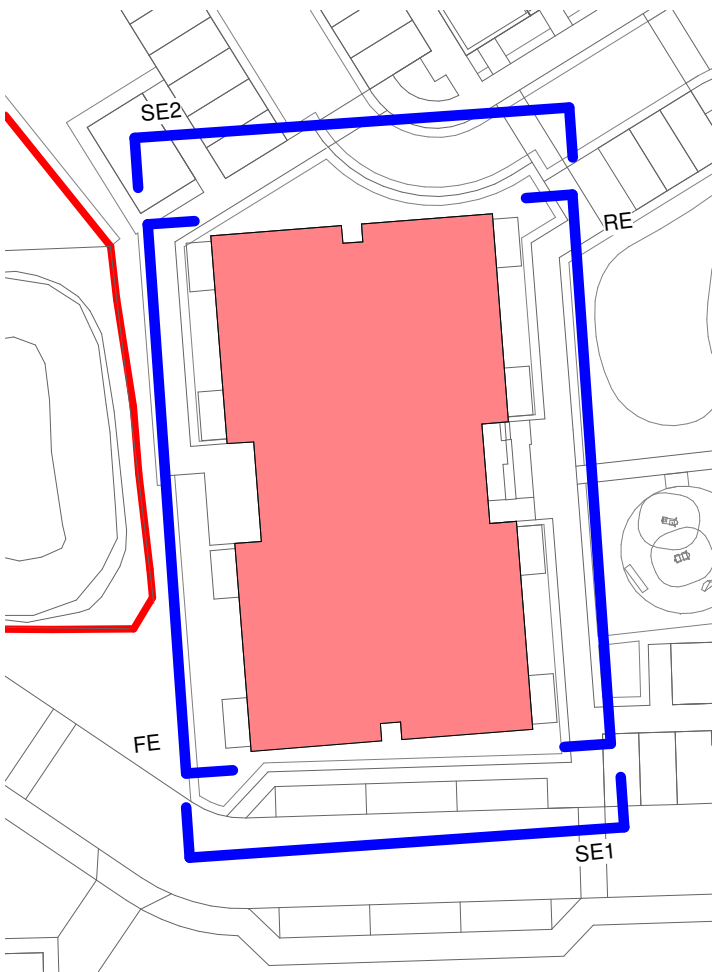

Front Elevation
1 : 100



Side Elevation 01
1 : 100



Rear Elevation
1 : 100



Side Elevation 02
1 : 100

P5	22.03.21	For Planning	FH	MN
P4	11.03.21	GF window removed from entrance area	FH	MN
P3	05.03.21	Final Draft Planning Issue	FH	MN
P2	05.02.21	Annotation added	FH	MN
P1	15.01.21	DRAFT issue	FH	MN

Rev	Date	Revision Details	Dr	Ch
-----	------	------------------	----	----



London: 76 Great Suffolk Street, London, SE1 0SL
T 020 7928 2773 E london@ecearchitecture.com

Sussex: Brooklyn Chambers, 11 Goring Road, Worthing, West Sussex, BN12 4AP
T 01903 248777 E sussex@ecearchitecture.com

Bristol: Westworks, Colston Tower, Colston Street, Bristol, BS1 4XE
T: 0117 214 1101 E bristol@ecwestworks.com

ECE Architecture
www.ecearchitecture.com

Client

BoKlok



Job Title
Land to the South of Littlehampton Academy (6920)

Drawing Title
Elevations

Scale
1:100 @ A1 / 1:200 @ A3

meters 2 4 6 8 10

Drawing Number

LTH- ECE- A_2C2_4- ZZ- DR- A- EL- 5115

Drawn	Checked	Revision	Date
FH	MN	P5	11.01.21

Suitability / Drawing Status

S2 / APPROVAL

Material Schedule:

WALLS

- Equitone Natura Charcoal N073 cladding
- Equitone Tectiva TE20 Pebble cladding
- Equitone Pictura PG442 Sky Blue cladding
- Equitone Tectiva TE60 Hessian cladding
- Buff Brick Plinth
- Powder Coated Aluminum Balconies - Signal Black
- White painted Aluminum Balconies

ROOFS & RAINWATER GOODS

- Single ply membrane - grey
- UPVC in anthracite grey finish
- Grey Flashing

WINDOWS & DOORS DETAIL

- UPVC windows in anthracite grey finish
- Glazed UPVC entrance door in anthracite grey finish
- Dark metal door to rear elevation

DETAILS, PORCHES AND GUARDING

- Galvanized Steel Balcony Tiles
- Glazed Powder Coated Aluminum Porch
- Galvanized Steel Ties to Porch