


Drawings for illustration purposed only.
Further input required from all consultants
including Arb, Civils, utilities etc..

CDM 2015 Health & Safety Information
This information relates only to 'Significant Hazards' identified on this drawing
and is to be read in conjunction with the Designer's Hazard Register.

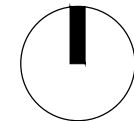

- Drawing Key**
- Resident dragging distance maximum 30m
 - Refuse collection distance maximum 25m
 - Refuse location for each dwelling
 - Refuse day collection point



Client's Name
BoKlok

Job Title
Land to the South of Littlehampton Academy (6920)



Drawing Title
Refuse Collection Plan

Scale
1:500 @ A1 / 1:1000 @ A3

Drawn
GG

Checked
MN

Date
15.01.21

Job No
LTH-ECE-XX-XX-DR-A-XX-5013 P05

Drawing No

Rev

Status
S2 / APPROVAL

P05	22.03.21	For Planning	FH	MN
P04	05.03.21	Final Draft Planning Issue	FH	MN
P03	10.02.21	Parking numbers amended	GG	MN
P02	09.02.21	Amended refuse pick up arrangement	GG	MN
P01	05.02.21	DRAFT issue	GG	MN

Rev	Date	Revision Details	Dr	Ch

London: 76 Great Suffolk Street
London, SE1 0BL
T 0207 928 2773 E london@ecearchitecture.com
Sussex: Brooklyn Chambers, 11 Goring Road
Worthing, West Sussex, BN12 4AP
T 01903 248777 E sussex@ecearchitecture.com
Bristol: Westworks, Colston Tower
Colston Street, Bristol, BS1 4XE
T 0117 214 1101 E bristol@ecwestworks.com
ECE Architecture
www.ecearchitecture.com

CAD Plot date: 22/03/2021 - 17:12:18

6920 site plan.dwg