




Rear Elevation

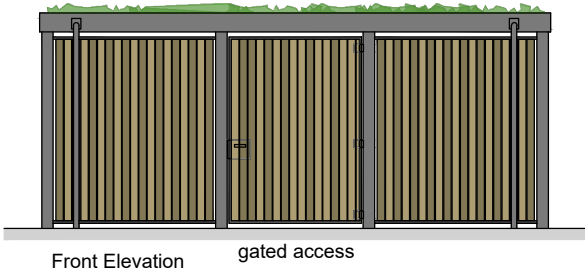


Front Elevation gated access

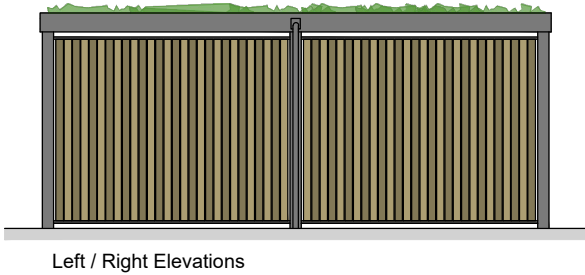


Left / Right Elevations

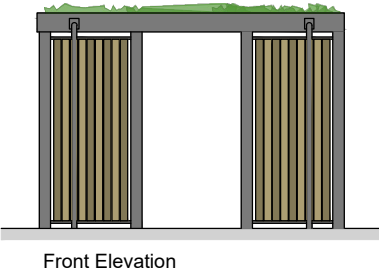


Front Elevation

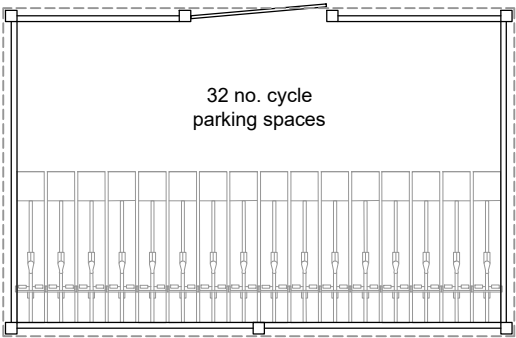


Floor Plan

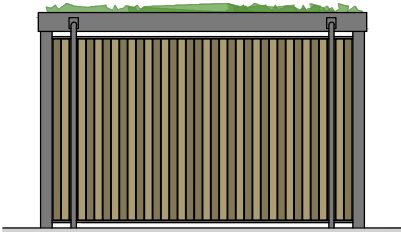

Left / Right Elevation

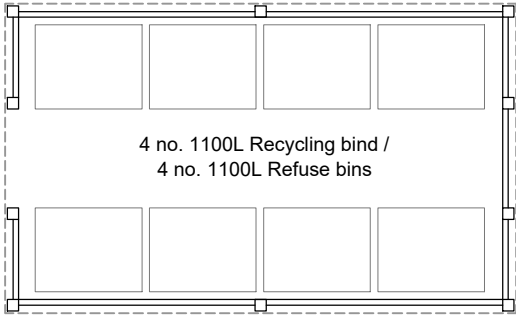

Floor Plan

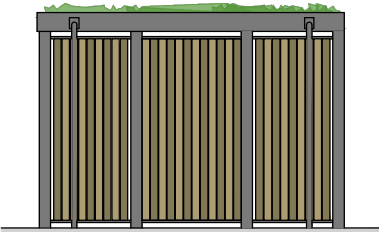


Rear Elevation

Cycle Store

Refuse & Recycling Store

Key Plan (NTS)

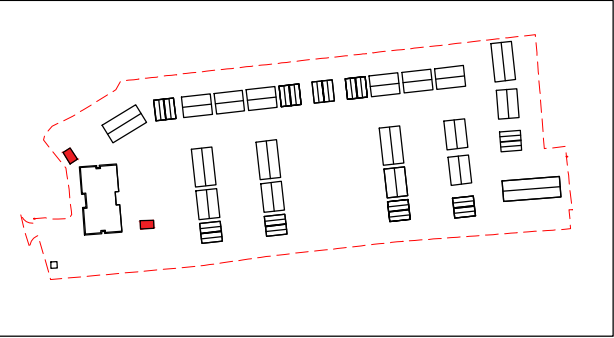

Material Schedule:	
WALLS	ROOFS, EAVES, SOFFIT & RAINWATER GOODS
1. Vertical Timber cladding	10. Green Roof
2. Lightweight painted steel frame	11. Parapet with dark gray metal capping
	12. Black metal downpipe

Client's Name

BoKlok



Job Title


Land to the South of Littlehampton Academy (6920)

Drawing Title

Cycle and Refuse stores

Scale

1:100 @ A3

 

Drawn

FH

Checked

MN

Date

03.02.21

Job No

LTH-ECE-XX-XX-DR-A-XX-5014 P3

Drawing No

Rev

Status

S2 / APPROVAL

P03 22.03.21 For Planning

P02 05.03.21 Final Draft Planning Issue

P01 05.02.21 DRAFT issue

Rev

Date

Revision Details

Dr

Ch

London:

76 Great Suffolk Street

London, SE1 0BL

T 0207 928 2773 E london@ecearchitecture.com

Sussex:

Brooklyn Chambers, 11 Goring Road

Worthing, West Sussex, BN12 4AP

T 01903 248777 E sussex@ecearchitecture.com

Bristol:

Westworks, Colston Tower

Colston Street, Bristol, BS1 4XE

T 0117 214 1101 E bristol@ecwestworks.com

ECE Architecture

www.ecearchitecture.com

CAD Plot date:

22/03/2021 - 11:54:44

6920 bin and cycle stores.dwg