


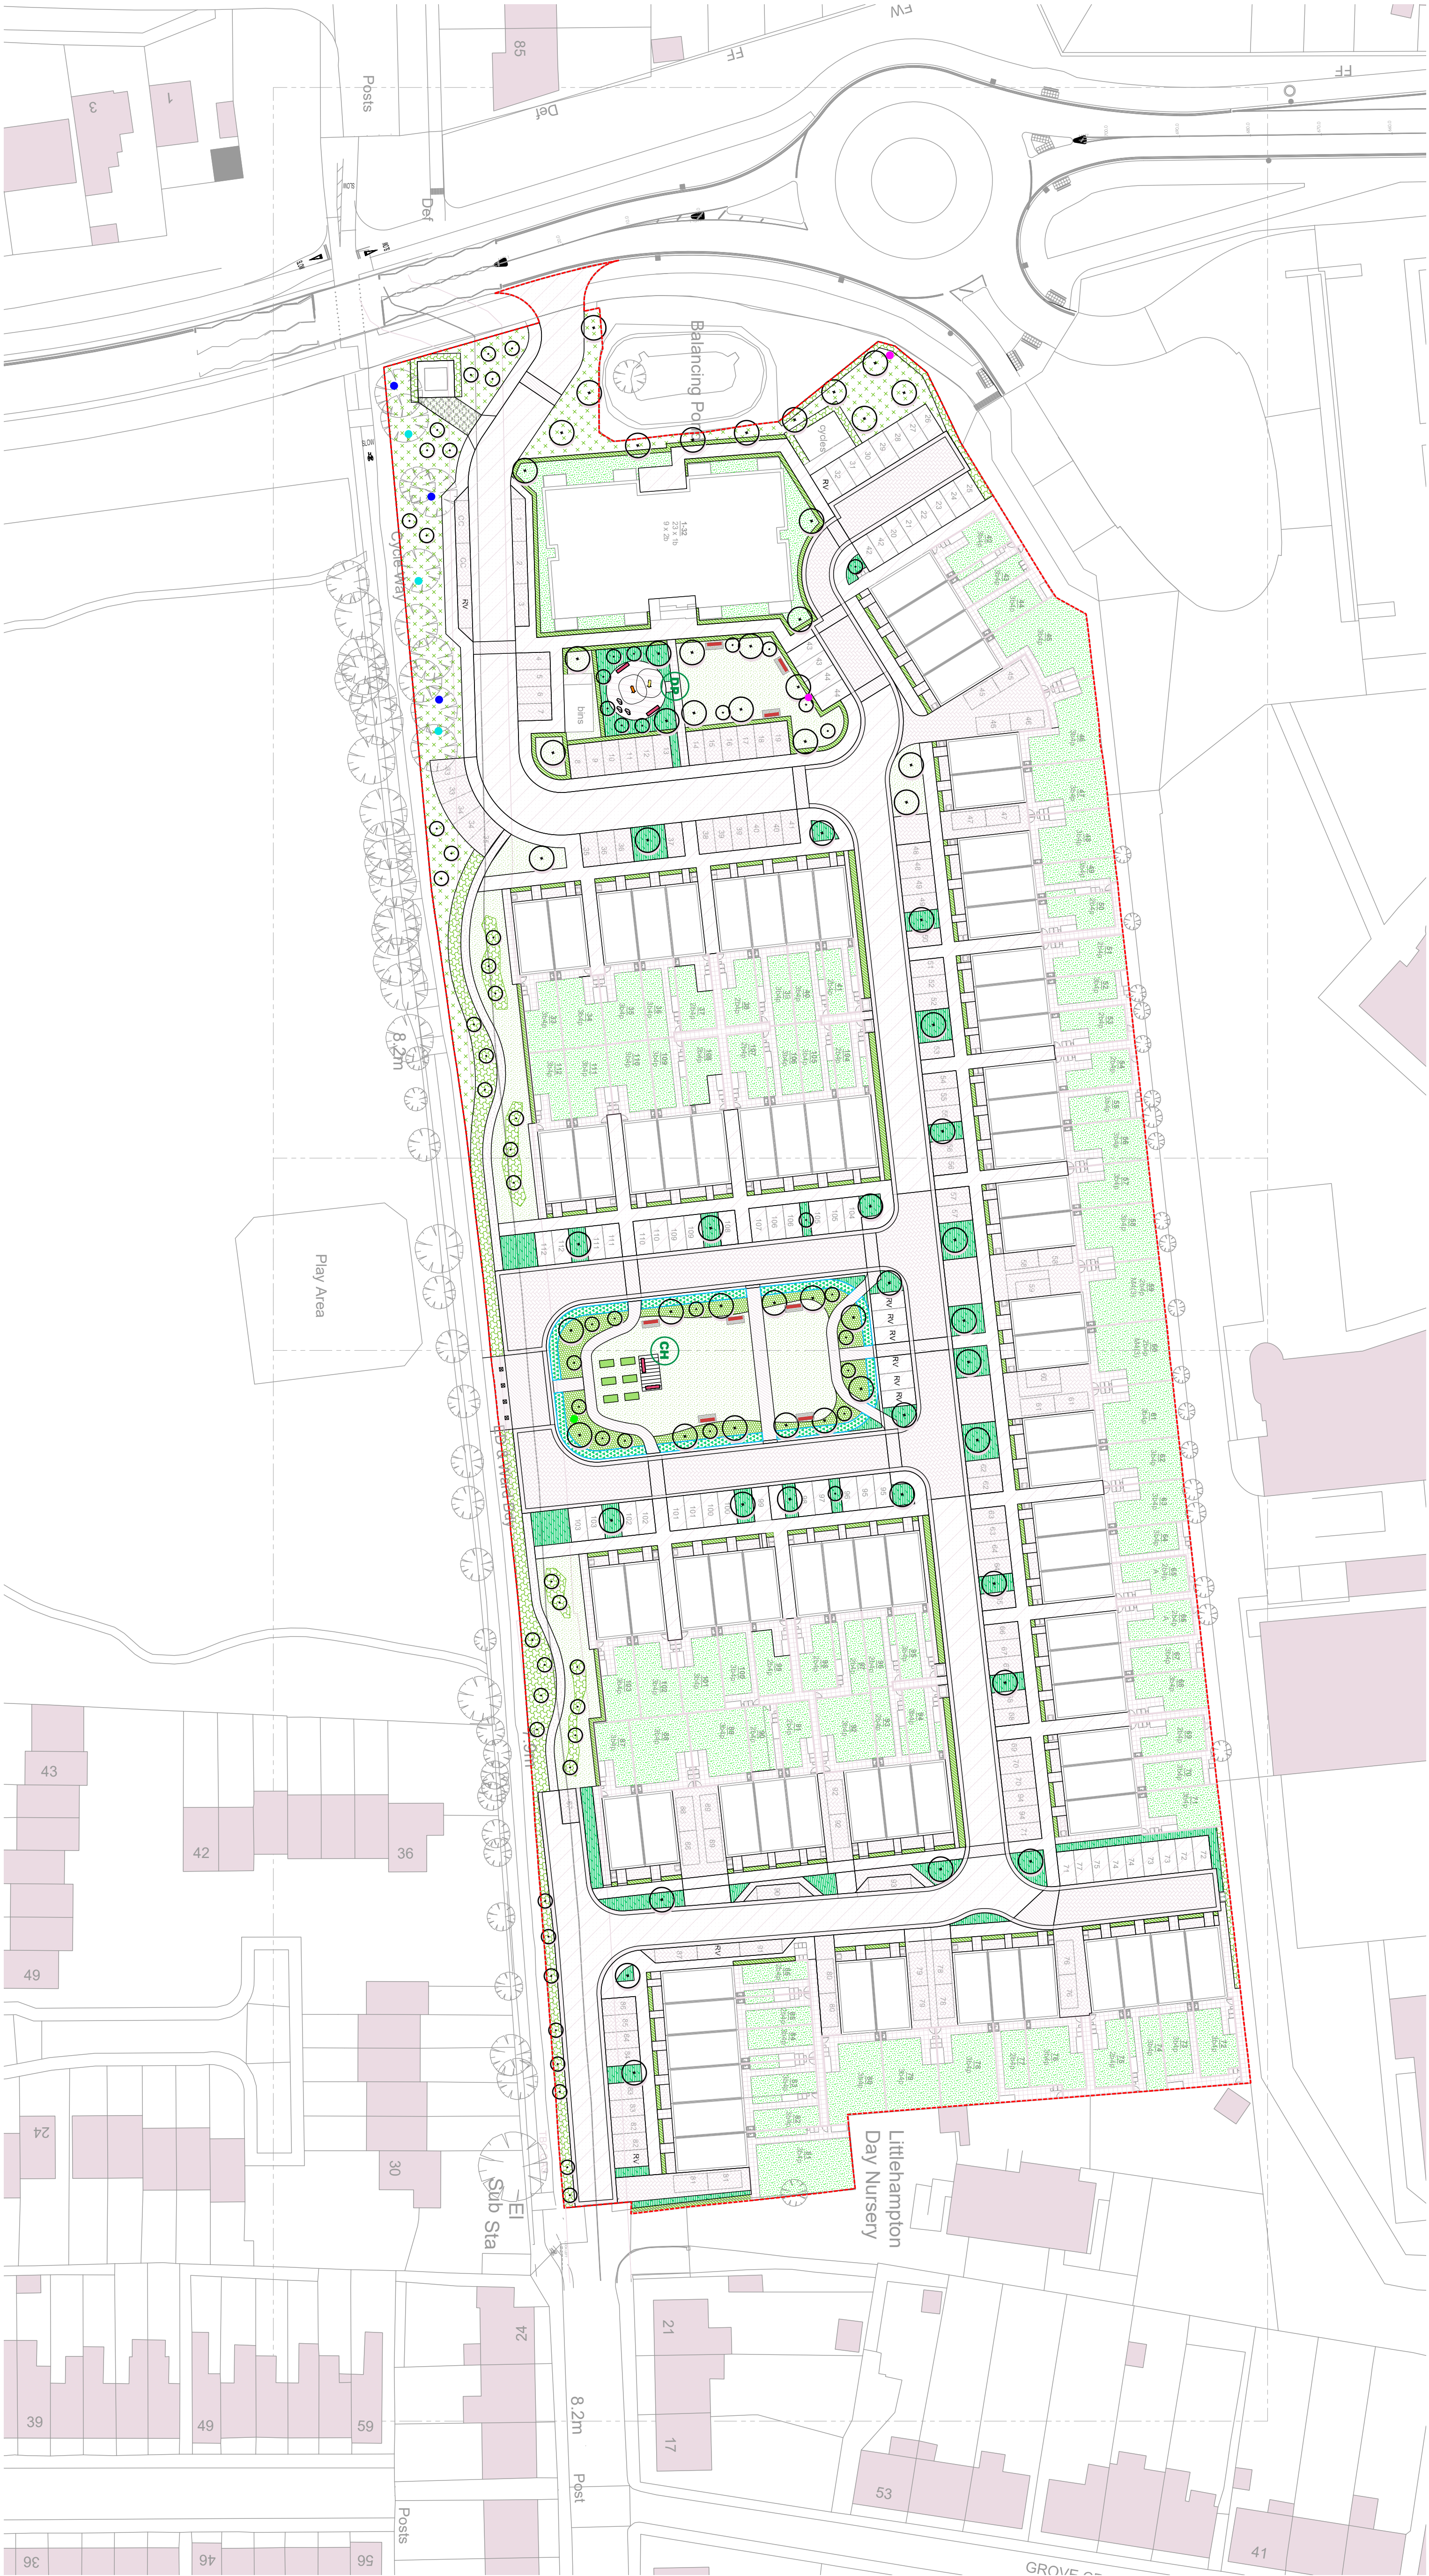

For Softworks key refer to
LTH-NTA-XX-00-DR-L-0505/0506

PO4	Plan and level marked	JB	02.07.21
PO3	Level, updated, environmental improvements added	JB	05.02.21
PO2	Level, updated, environmental improvements added	JB	19.02.21
PO1	First issue	JB	29.01.21
REV	DESCRIPTION	APP	DATE

London
T020 7077186



Land at Fitzalan Road
Littlehampton
Softworks Location Plan
Job ref: 0399

DATE	22-01-21	DRAWN	JB
SCALE	1:500 (A1)	CHECKED	NT
STATUS	S1 - Generation	APPROVED	NT
DWG. NO	LTH-NTA-XX-00-DR-L-0504 REV PO4		