


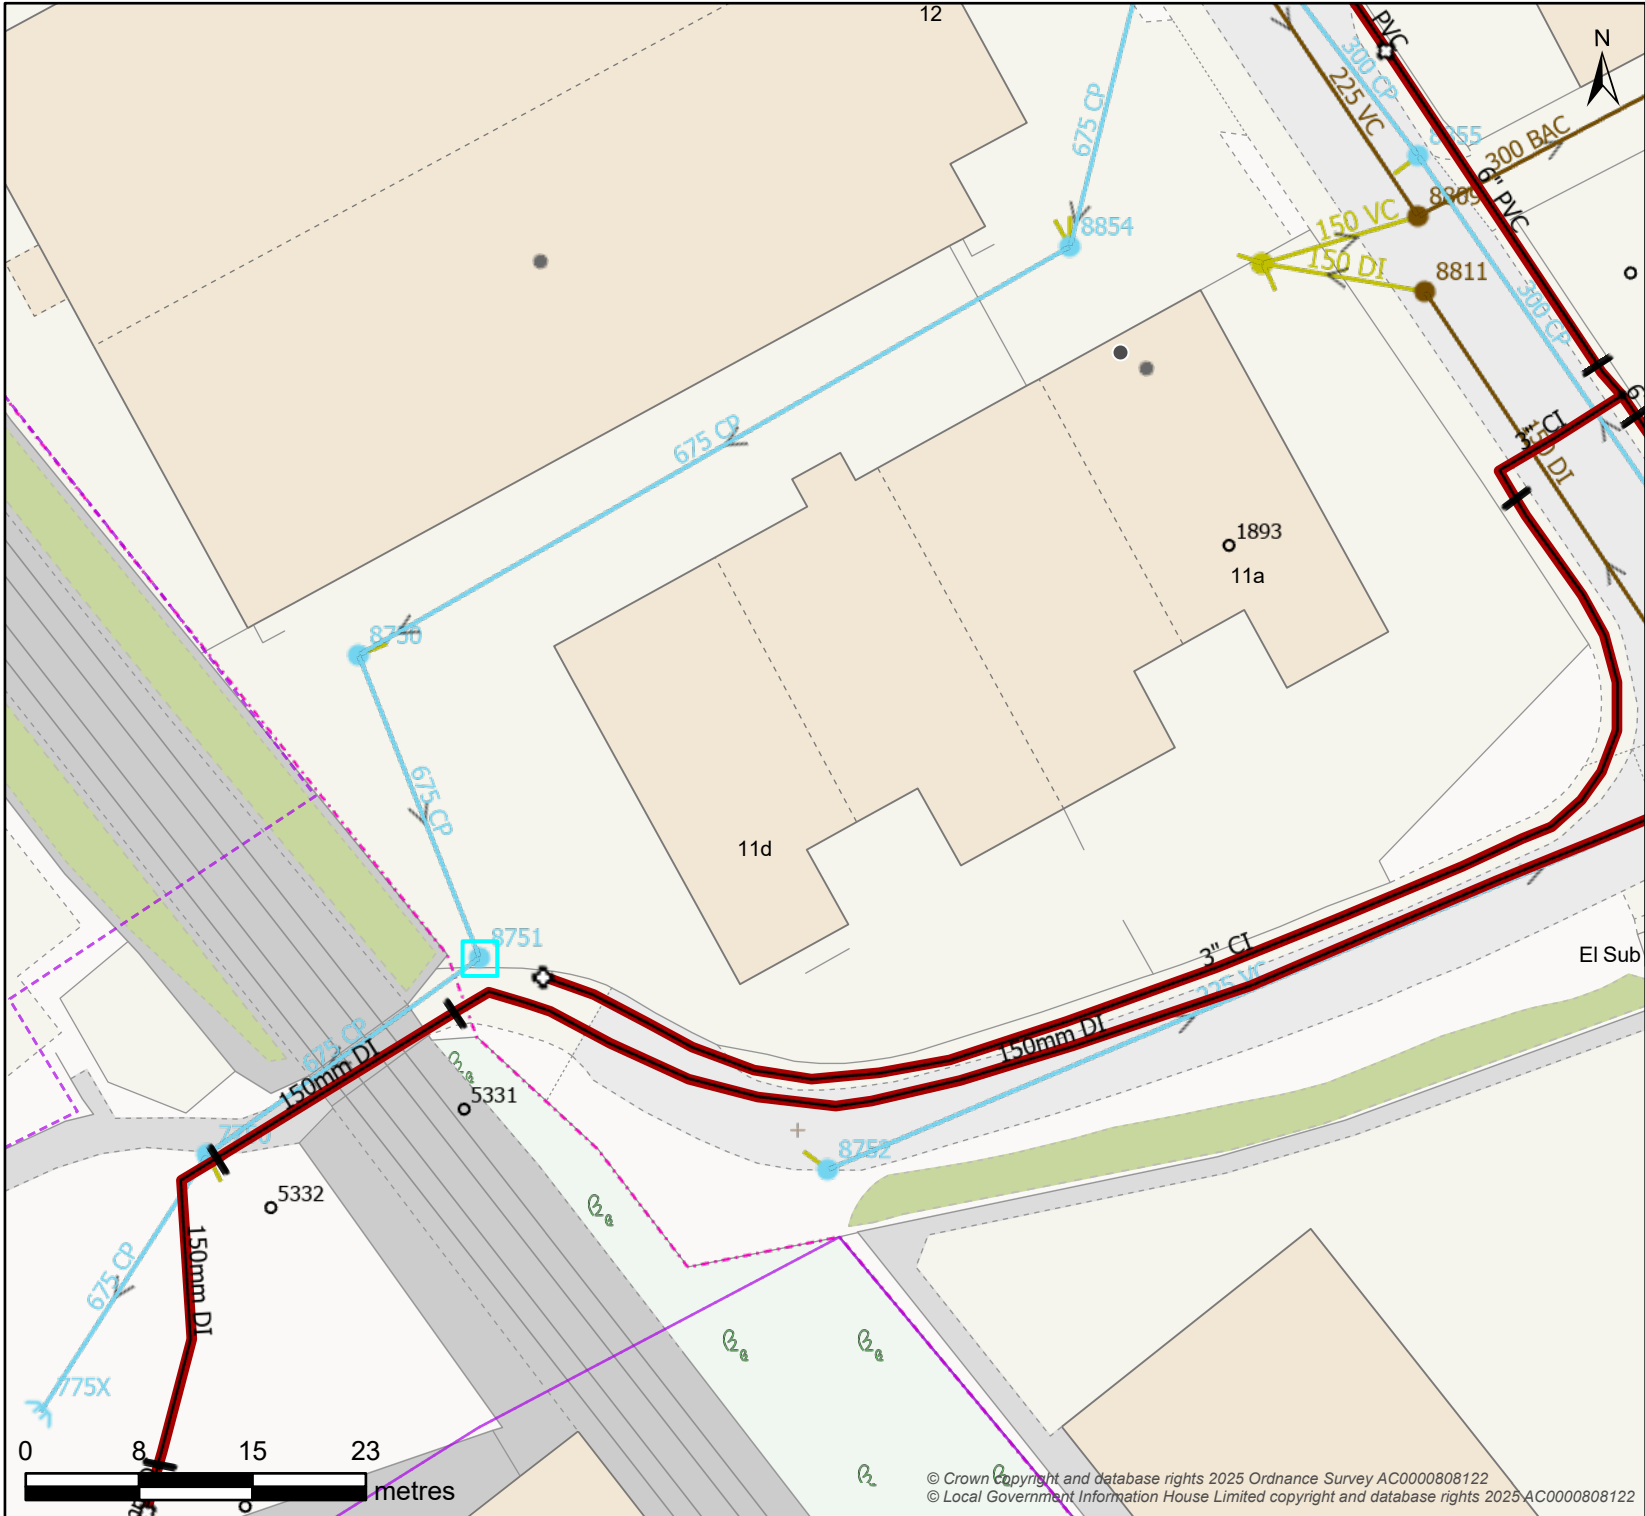

Controllable Valve		Inlet-Outfall	
Damboards	Penstock	Valve	Inlet Outfall
Flow Control		Outfall Headworks	
Anti Flood Device	Pumped Anti Flood Device	Reflux Valve	Outfall Headworks
Manhole			
BIF Bifurcation	Cascade	CP Catchpit	Head Of Public Sewer
IC Interceptor Chamber	Manhole	S Soakaway	WO Washout
Overflow Chamber		Pipe Bridge	
CSO Combined Sewer Overflow	EMO Emergency Overflow	Pipe Bridge	
Pumping Station		Sewer Level Monitor	
Micro Pumping Station	Pumping Station	Sewer Level Monitor	
Storage		Treatment Works	
Storm Tank	Tidal Storage Tank	Treatment Works	
Weir	Wastewater Site	Developer Services	
Weir	Wastewater Site	Build Over Agreement	Section 104
Wastewater Pipe			
Culverted Water Course	Syphon	Tank Sewer	
Drain		Trunk Sewer	
Outfall		Vacuum Main	
Overflow		Decommissioned Pipe	
Rising Main			
Sewer			
Wastewater Use		Wastewater Area	
Foul	Treated Effluent	Catchment	Sub-Catchment
Combined	Surface Water		
Sludge	Private		

Map Title: SW Print

Printed By: Ruby.Bernard
Date Printed: 18/09/2025
Map Scale: 500

The information provided is believed to be correct but is provided on an 'as is' basis and without any warranty or condition express or implied, statutory or otherwise as to its quality or fitness for purpose. Actual positions of assets should always be determined on site.

