


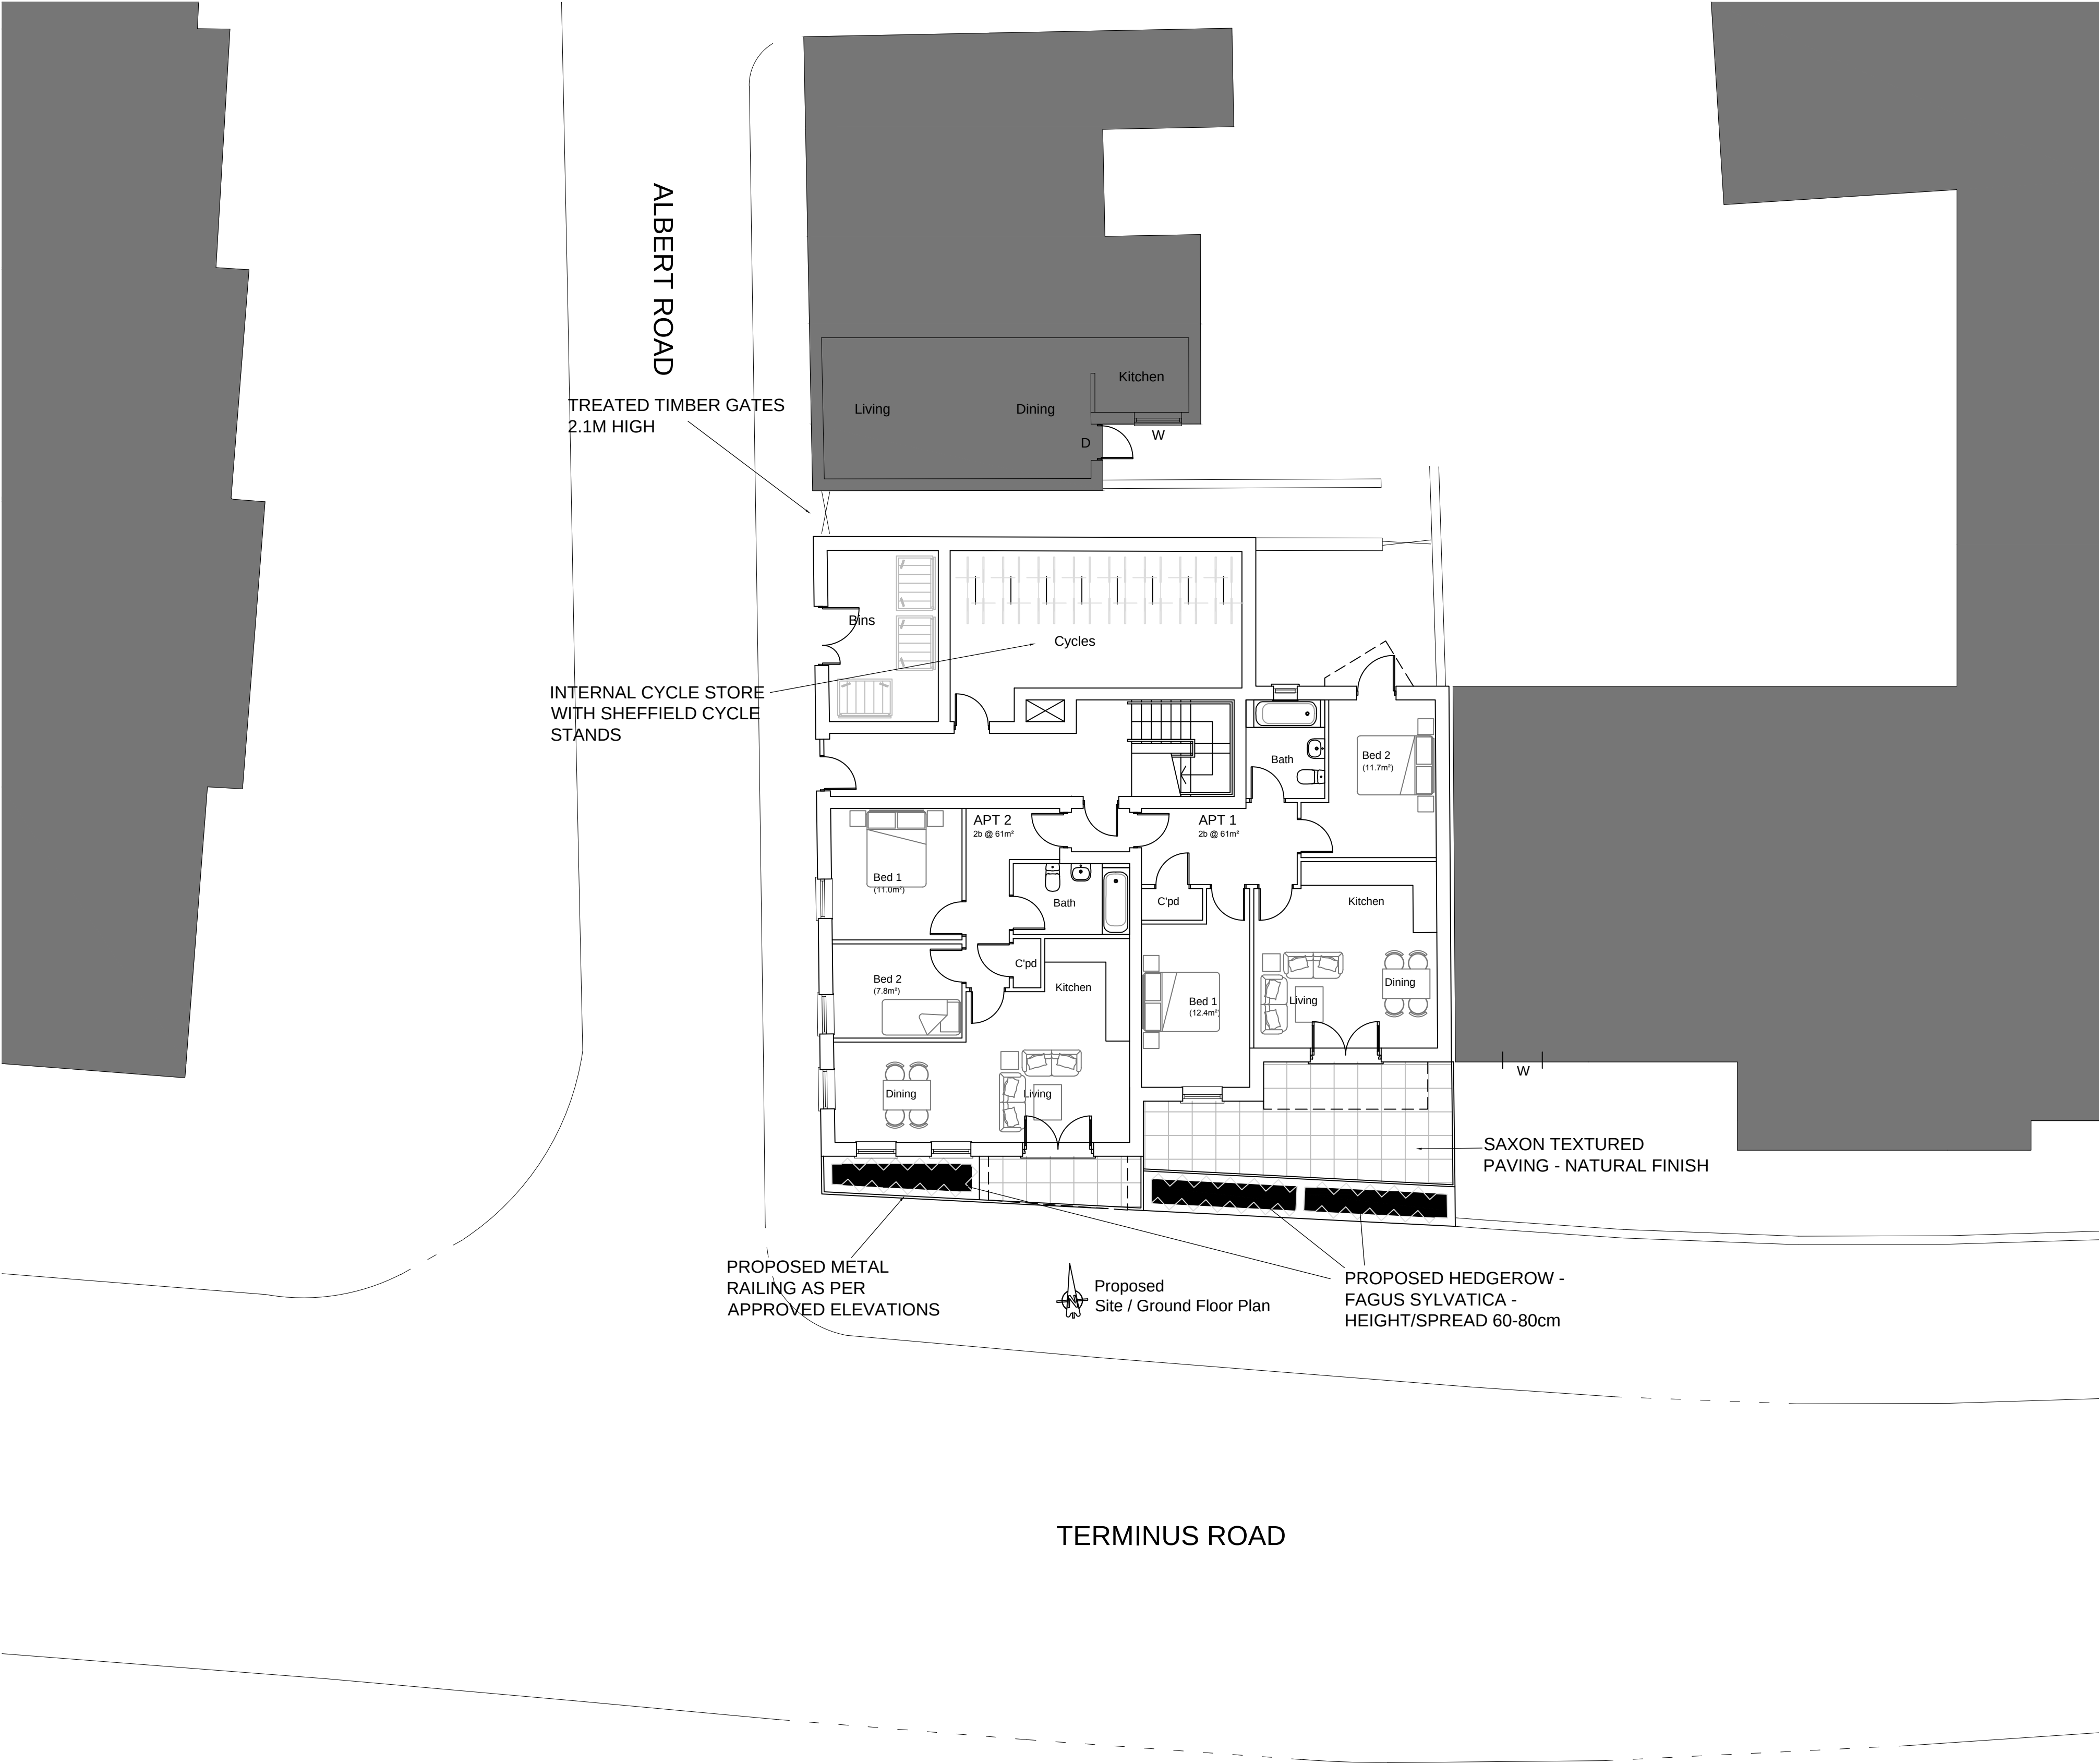

Landscaping information

Loosen soil to depth equivalent of rootball, dig out hole to depth of rootball and three time diameter of root system

Prepare and plant hedge and carefully backfill, placing soil between and around roots to eliminate air pockets (add suitable organic material if required)

Regular watering to take place whilst tree is establishing

Cycle Store

The cycle store is proposed within the ground floor structure, and will be screened from view. Cycle stands to be Sheffield type cycle racks.

PLANNING

© THE CONTENTS OF THIS DRAWING REMAIN THE SOLE PROPERTY OF WELLSFIELD ASSOCIATES AND MUST NOT BE COPIED OR REPRODUCED WITHOUT PRIOR PERMISSION.

FULL SURVEY NOT CARRIED OUT, DRAWING PRODUCED USING INFORMATION SUPPLIED BY THE CLIENT

Wellsfield
Associates

project
Proposed residential development
The Locomotive Inn
5 Terminus Road
BN17 5BS

LANDSCAPING

date JAN 19 drawn WJ

scale 1:100 drg no. 3490-PC02