


Oakthorpe Red Multi Stock

Oakthorpe Red Multi Stock

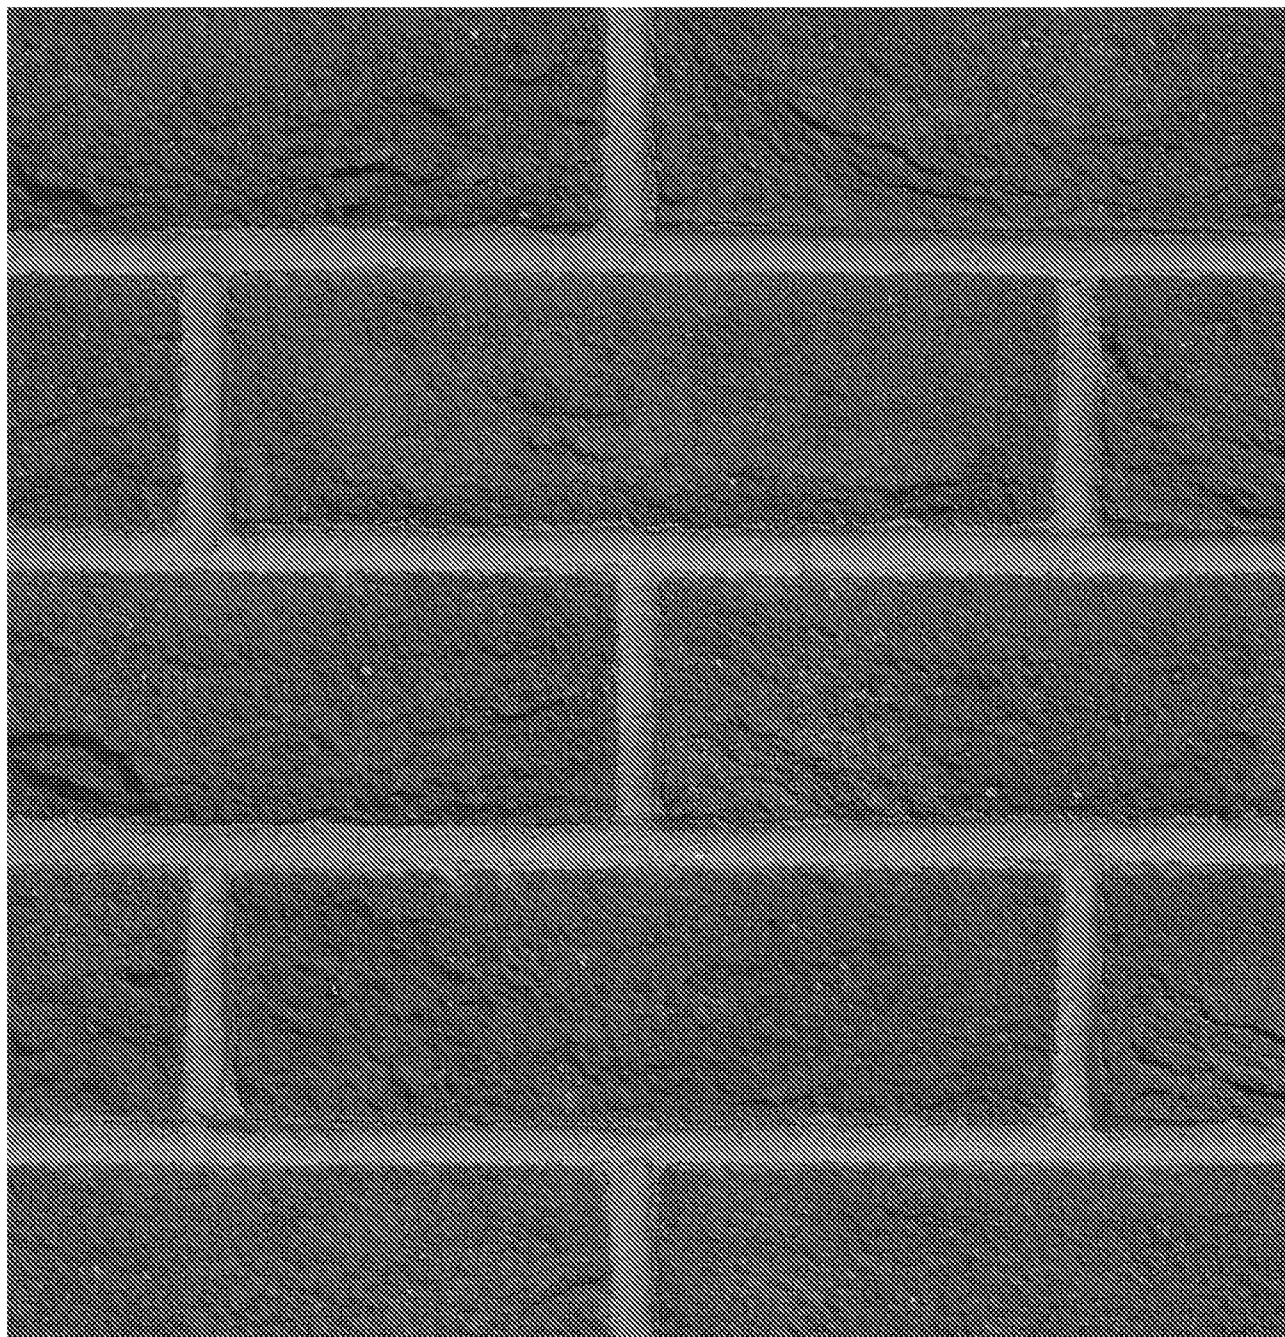

Manufactured to BS EN 771-1

Brick type

Category II, HD, Clay Masonry Unit

Standard work size

215 x 102.5 x 65mm

Dimensional tolerances

Tolerance category: T2

Range category: R1

Compressive strength

≥ 25N/mm²

Water absorption

≤ 13%

Durability

F2

Active soluble salts content

S2

Configuration

Frogged 8-18% Voids

Dry weight per brick


2.20kg

Pack Size

495

Factory

Measham

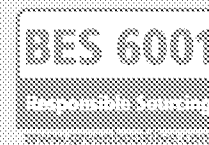

Ecstock is the most environmentally friendly stock brick range in the UK.

Efficient, fully automated process

Energy consumption reduced by up to 50%

Heat and water from the process is recycled

Raw material waste is less than 1%

Products contain recycled materials



222 Peterborough Road
Whittlesey
Cambridgeshire
PE7 1DD

Disclaimer: The reproduction of colours and textures is only as accurate as the printing process will allow. Photographic samples should be used when shortlisting products but we advise that an actual sample should be seen before ordering.