




PROPOSED BUNGALOWS
MANNING AND COURTWICK ROAD EX
LITTLE HAMPTON FOR Drake Construc

11137

H.M. LAND REGISTRY

PHOTOGRAPHIC COPY
of PLAN to Transfer
dated 1.1.1959

SX 33994

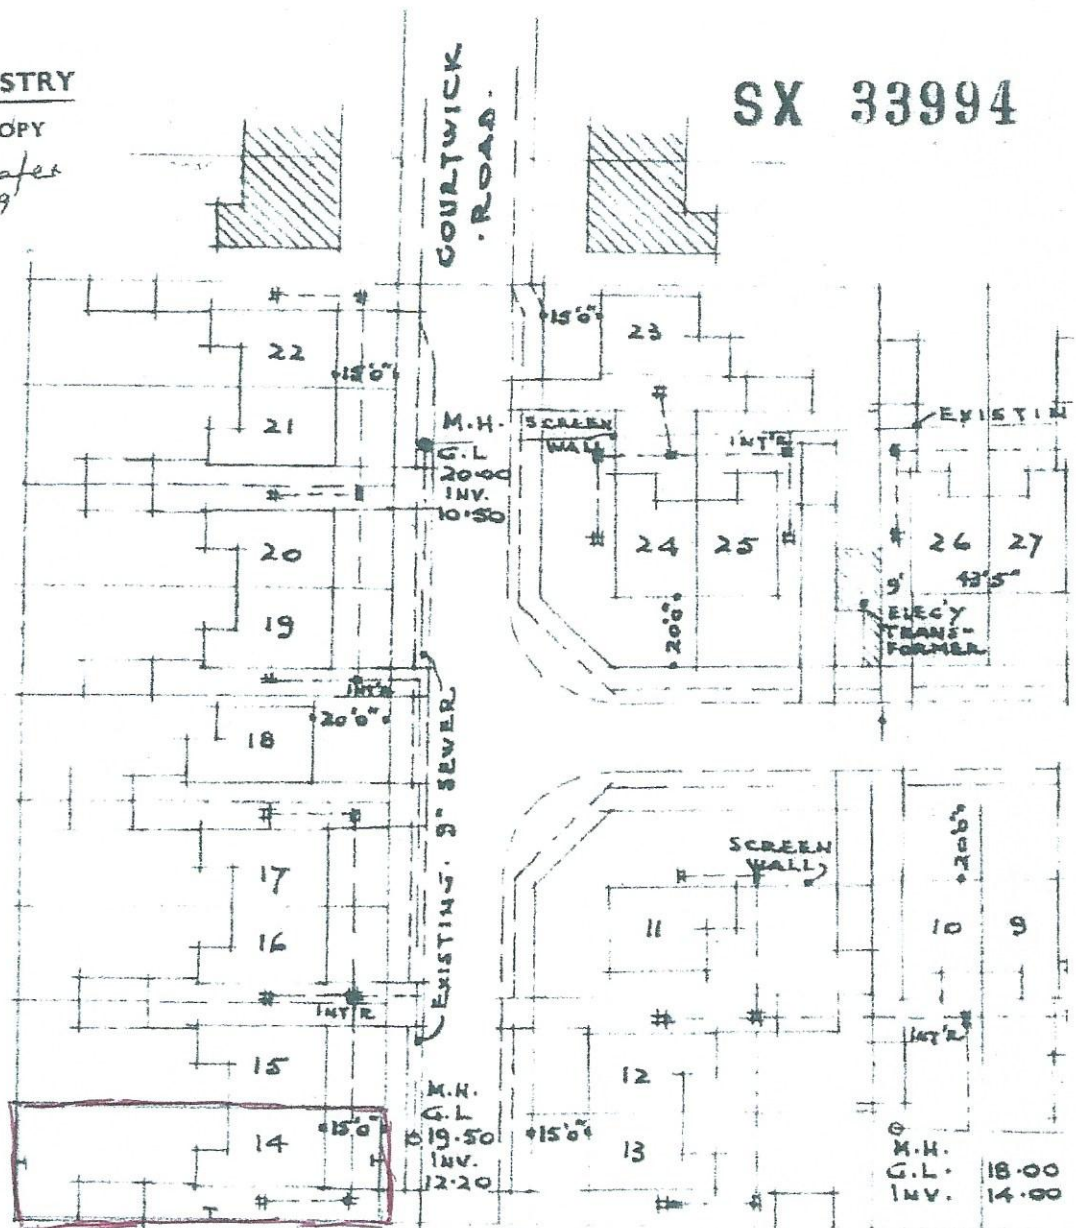

V. L. Green U. of. Luckey Disch.
G. H. Davis - Secretary

BLOCK PLAN - Scale. 1/500th N

NOTE. ALL DRAINS 4" TO MINIMUM FALL OF 1 IN 40.