
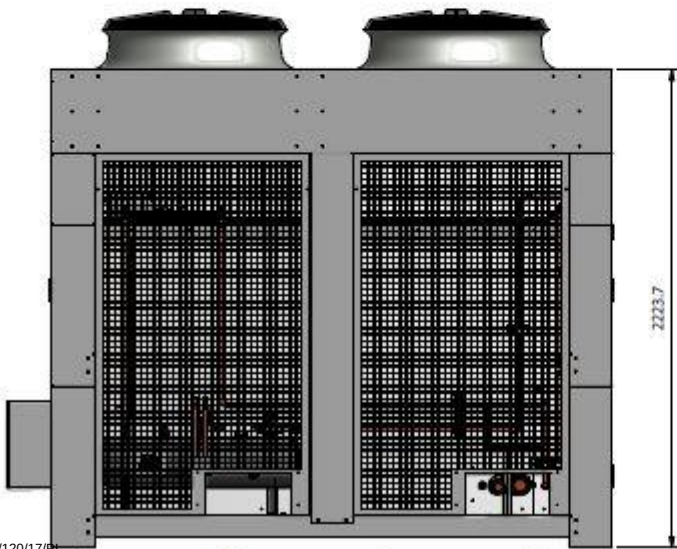
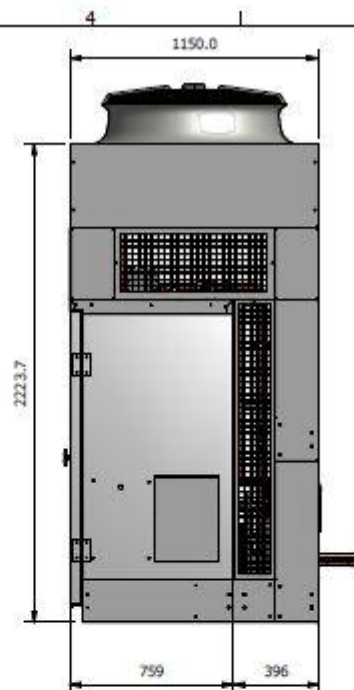


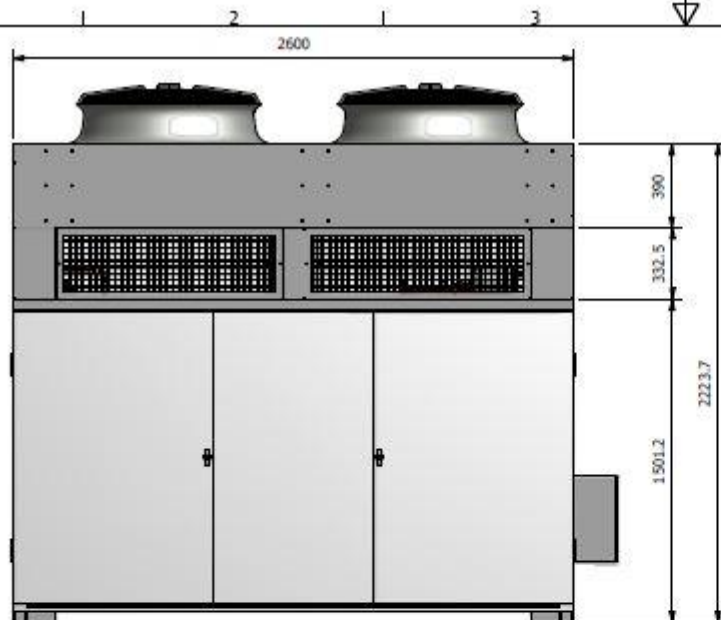

TOP MOUNTED
CONDENSER OPTION

THIRD ANGLE PROJECTION	
Sheet Size A3 IF IN DOUBT ASK DO NOT SCALE	
space. engineering services	
© 2012 Space Engineering Services Limited - All Rights Reserved. This drawing is the property of Space Engineering Services Limited. It is not to be used for any other purpose without the written consent of Space Engineering Services Limited. The drawing may also contain information which is confidential to Space Engineering Services Limited. It is not to be used for any other purpose without the written consent of Space Engineering Services Limited.	
Finish:	Weight: N/A
Material:	
TOLERANCES - UNLESS OTHERWISE STATED Profile is 0.1mm Holes to 0.1mm Fitted Angles 1000 Series to 0.1mm Holes to 0.1mm	
CUSTOMER / PROJECT NO:	Job No:
Description: M&M Unit Assembly Options	
Designed by: Harry Braywood	11/05/2016
Drawn by: Harry Braywood	17/03/2016
Part No. / 3D Model Ref: 56-70211	Sheet Number: 5 of 5
Drawing / File Ref: MM-Housing Unit Assembly.idw	
Issue: 1	