
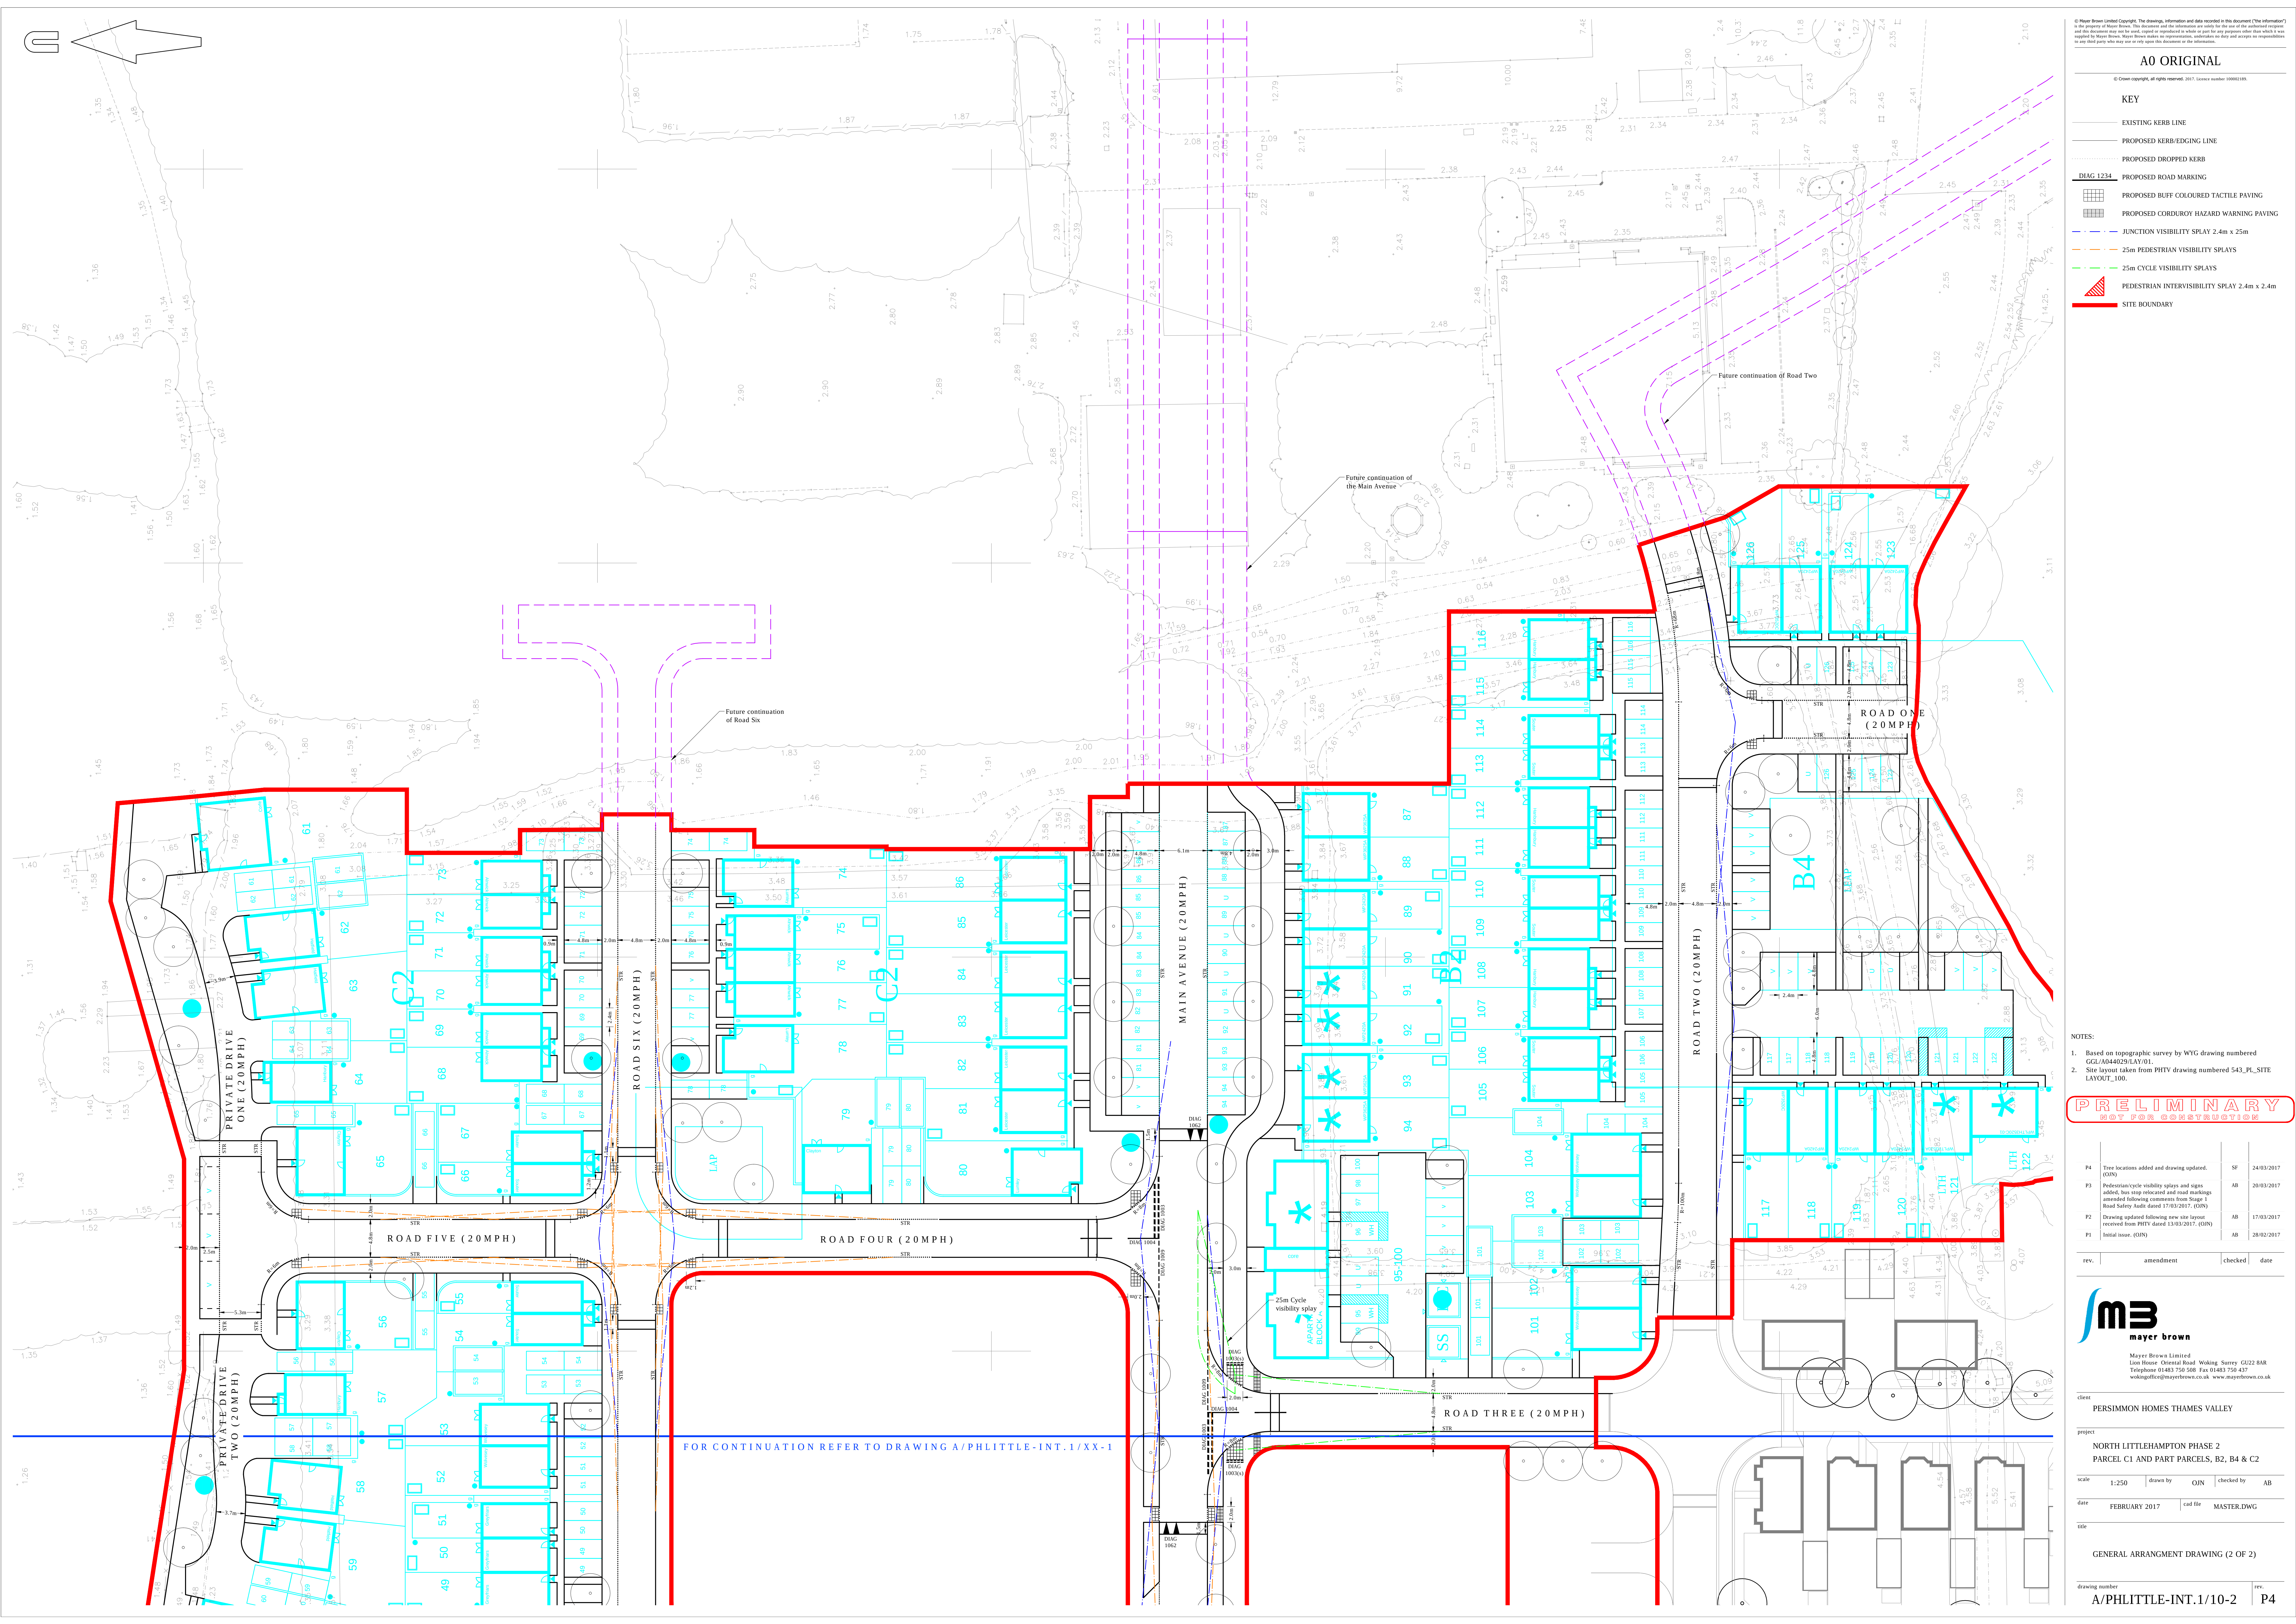


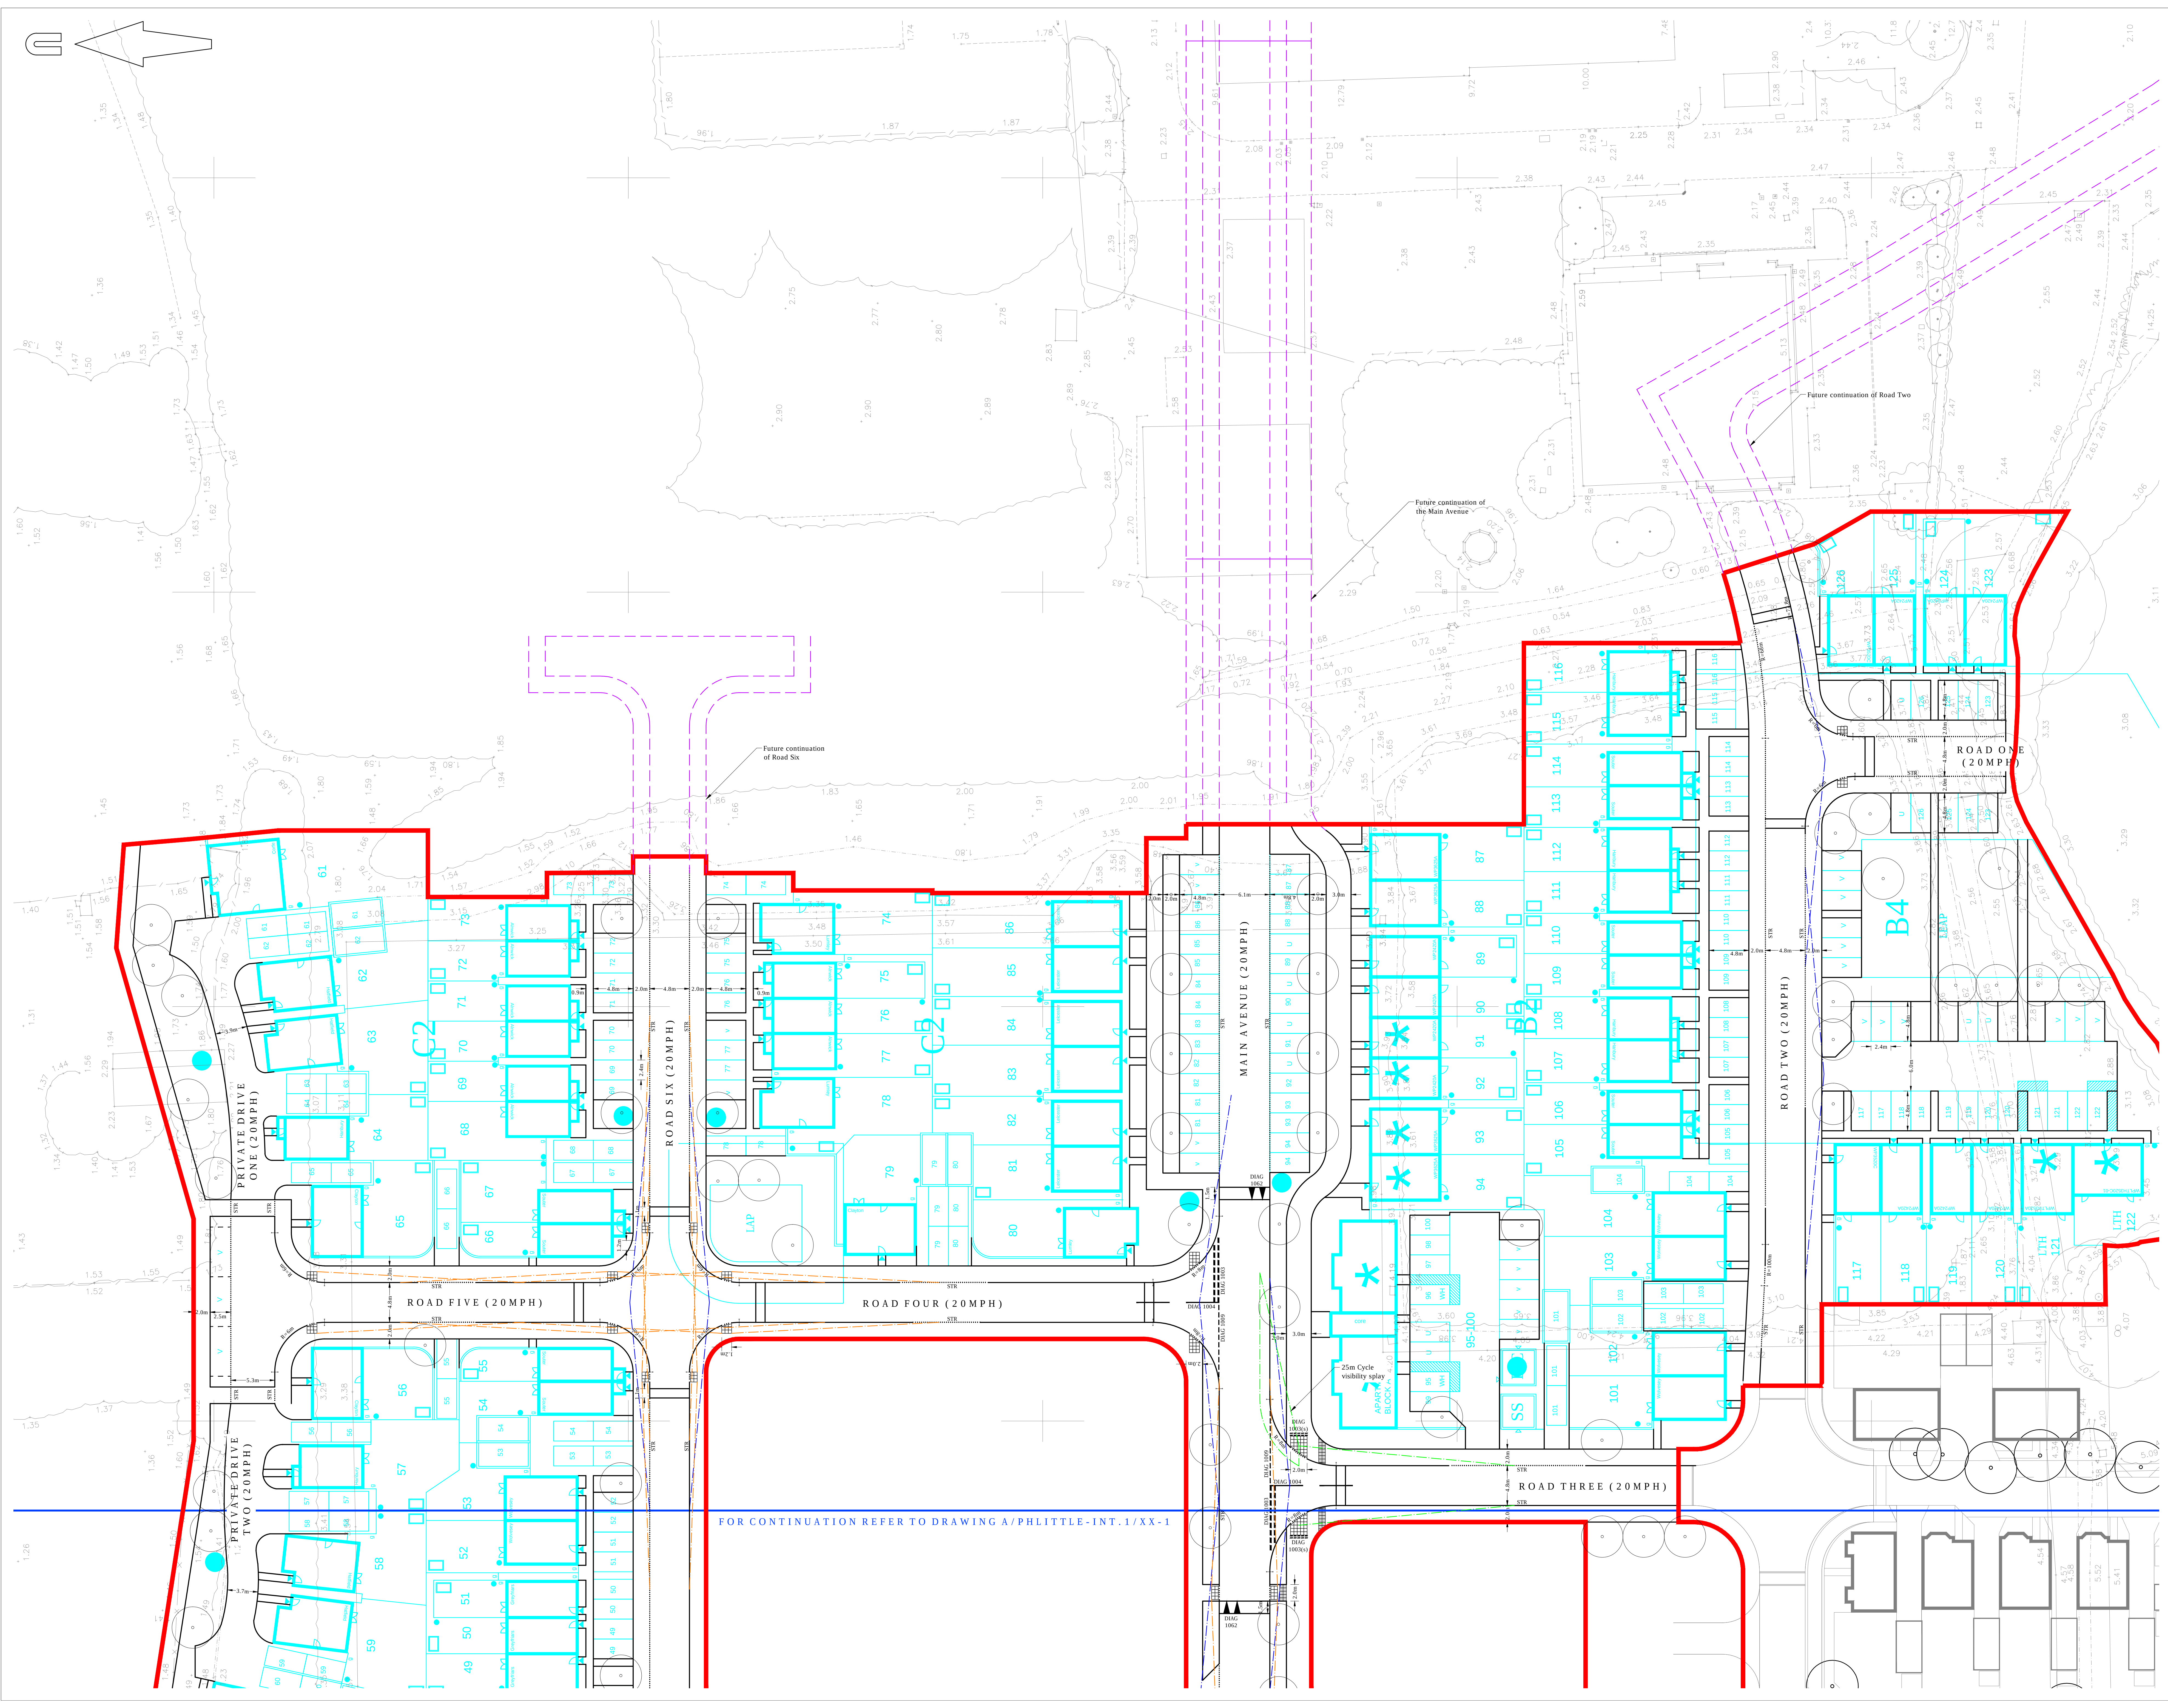

A0 ORIGINAL

KEY

EXISTING KERB LINE

PROPOSED KERB/EDGING LINE

PROPOSED DROPPED KERB

PROPOSED ROAD MARKING

PROPOSED BUFF COLOURED TACTILE PAVING

PROPOSED CORDUROY HAZARD WARNING PAVING

JUNCTION VISIBILITY SPLAY 2.4m x 25m

25m PEDESTRIAN VISIBILITY SPLAYS

25m CYCLE VISIBILITY SPLAYS

PEDESTRIAN INTERVISIBILITY SPLAY 2.4m x 2.4m

SITE BOUNDARY

NOTES:

1. Based on topographic survey by WYG drawing numbered G2/A/0440/02/LAY/01.

2. Site layout taken from PHTY drawing numbered 543_R1_SITE LAYOUT_100.

PRELIMINARY

NOT FOR CONSTRUCTION

P4

Tree locations added and drawing updated. (OWN)

SF

24/03/2017

P3

Pedestrian/cycle visibility splays and signs added, bus stop relocated and road markings amended following comments from Stage 1 Road Safety Audit dated 17/03/2017. (OWN)

AB

20/03/2017

P2

Drawing updated following new site layout received from PHTY dated 13/03/2017. (OWN)

AB

17/03/2017

P1

Initial issue. (OWN)

AB

28/02/2017

rev.

amendment

checked

date

m3

mayer brown

Mayer Brown Limited

Unit 1000, Central Road, Woking, Surrey GU24 0AB

Telephone 01483 750 588 Fax 01483 750 437

wokingoffice@mayerbrown.co.uk www.mayerbrown.co.uk

client

PERSIMMON HOMES THAMES VALLEY

project

NORTH LITTLEHAMPTON PHASE 2
PARCEL C1 AND PART PARCELS, B2, B4 & C2

scale

1:250

drawn by

OJN

checked by

AB

date

FEBRUARY 2017

cad file

MASTER.DWG

title

GENERAL ARRANGMENT DRAWING (2 OF 2)

drawing number

A/PHLITTLE-INT.1/10-2

rev.

P4