


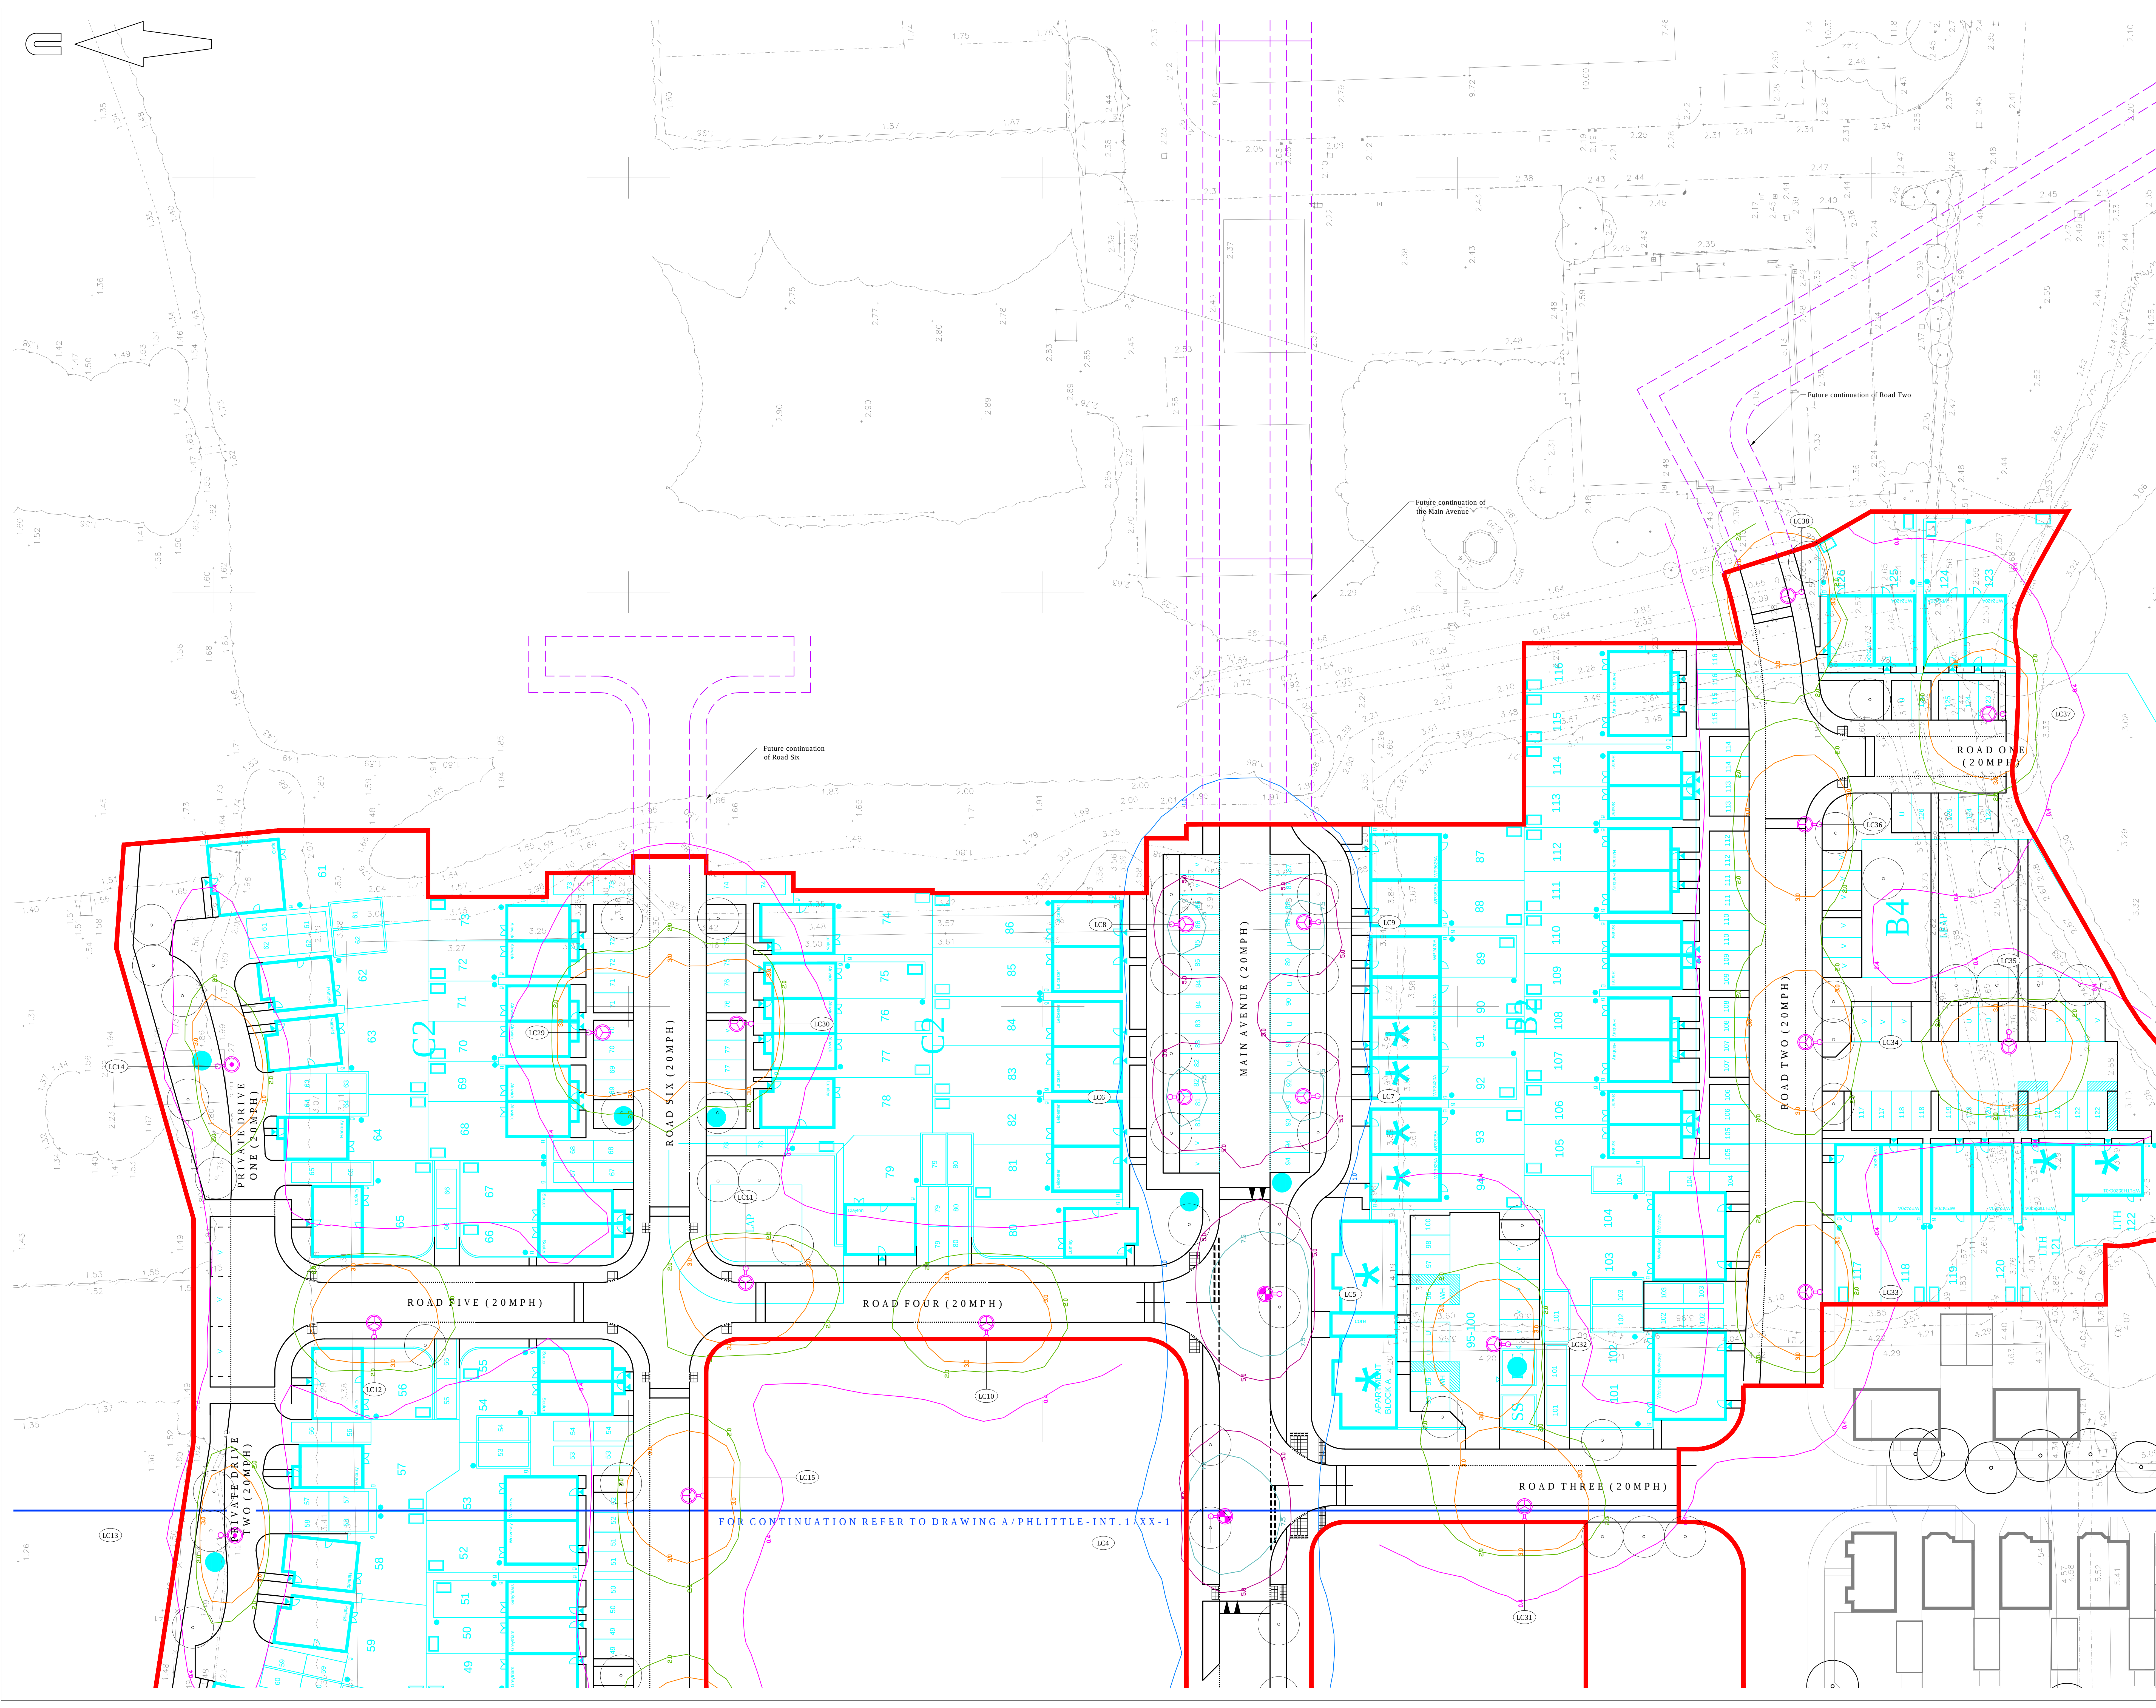

A0 ORIGINAL

KEY

- EXISTING KERB LINE
- PROPOSED KERB/EDGING LINE
- PROPOSED DROPPED KERB
- STREET LIGHTING COLUMN FOR FUTURE JUNCTION DESIGN
- PROPOSED 6m LIGHTING COLUMN WITH PHILIPS MINI LUMA R5 12-30 LED (COOL WHITE) LUMINAIRE (5.00 km) POST-TOP MOUNTED (0 DEGREE TILT)
- PROPOSED 6m LIGHTING COLUMN WITH PHILIPS MINI LUMA R5 12-30 LED (COOL WHITE) LUMINAIRE (2.40 km) POST-TOP MOUNTED (0 DEGREE TILT)
- PROPOSED 6m LIGHTING COLUMN WITH PHILIPS MINI LUMA R7 12-30 LED (COOL WHITE) LUMINAIRE (1.60 km) POST-TOP MOUNTED (0 DEGREE TILT)
- PROPOSED LIGHTING COLUMN REFERENCE
- SITE BOUNDARY

NOTES:

- Based on topographic survey by WYG drawing numbered GGL/A044029/LAY/01.
- Site layout taken from PHTV drawing numbered 543_PL SITE LAYOUT_100.
- Main Avenue lit to Class P4 from BS 5489-1:2013.
- Residential roads to Parcels C1, C2, B2 & B4 lit to Class P6 from BS 5489-1:2013.
- For street lighting calculations refer to MB Lighting Reports numbered LRI 1, LRI 2 & LRI 3.
- Lighting proposals are based on WSCC Lighting of Developer Promoted Highway Schemes in West Sussex dated 11th February 2016.

PRELIMINARY
NOT FOR CONSTRUCTION

P2	Layout updated following Stage 1 Road Safety Audit received 17/03/2017 (JOM)	SF	24/03/2017
P1	Initial issue: (PB)	AB	17/03/2017

rev.	amendment	checked	date

m3
mayer brown

Mayer Brown Limited
Lime House, Central Road, Woking, Surrey GU24 0AB
Telephone 01483 750 588 Fax 01483 750 437
woking@mayerbrown.co.uk www.mayerbrown.co.uk

client
PERSIMMON HOMES THAMES VALLEY

project
NORTH LITTLEHAMPTON PHASE 2
PARCEL C1 AND PART PARCELS, B2, B4 & C2

scale
1:250

drawn by
PB

checked by
AB

date
MARCH 2017

cad file
MASTER.DWG

title
STREET LIGHTING DRAWING (2 OF 2)

drawing number
A/PHLITTLE-INT.1/13-2

rev.
P2

W:\Projects\2017\North Littlehampton Phase 2\Drawings\A0 ORIGINAL.dwg