


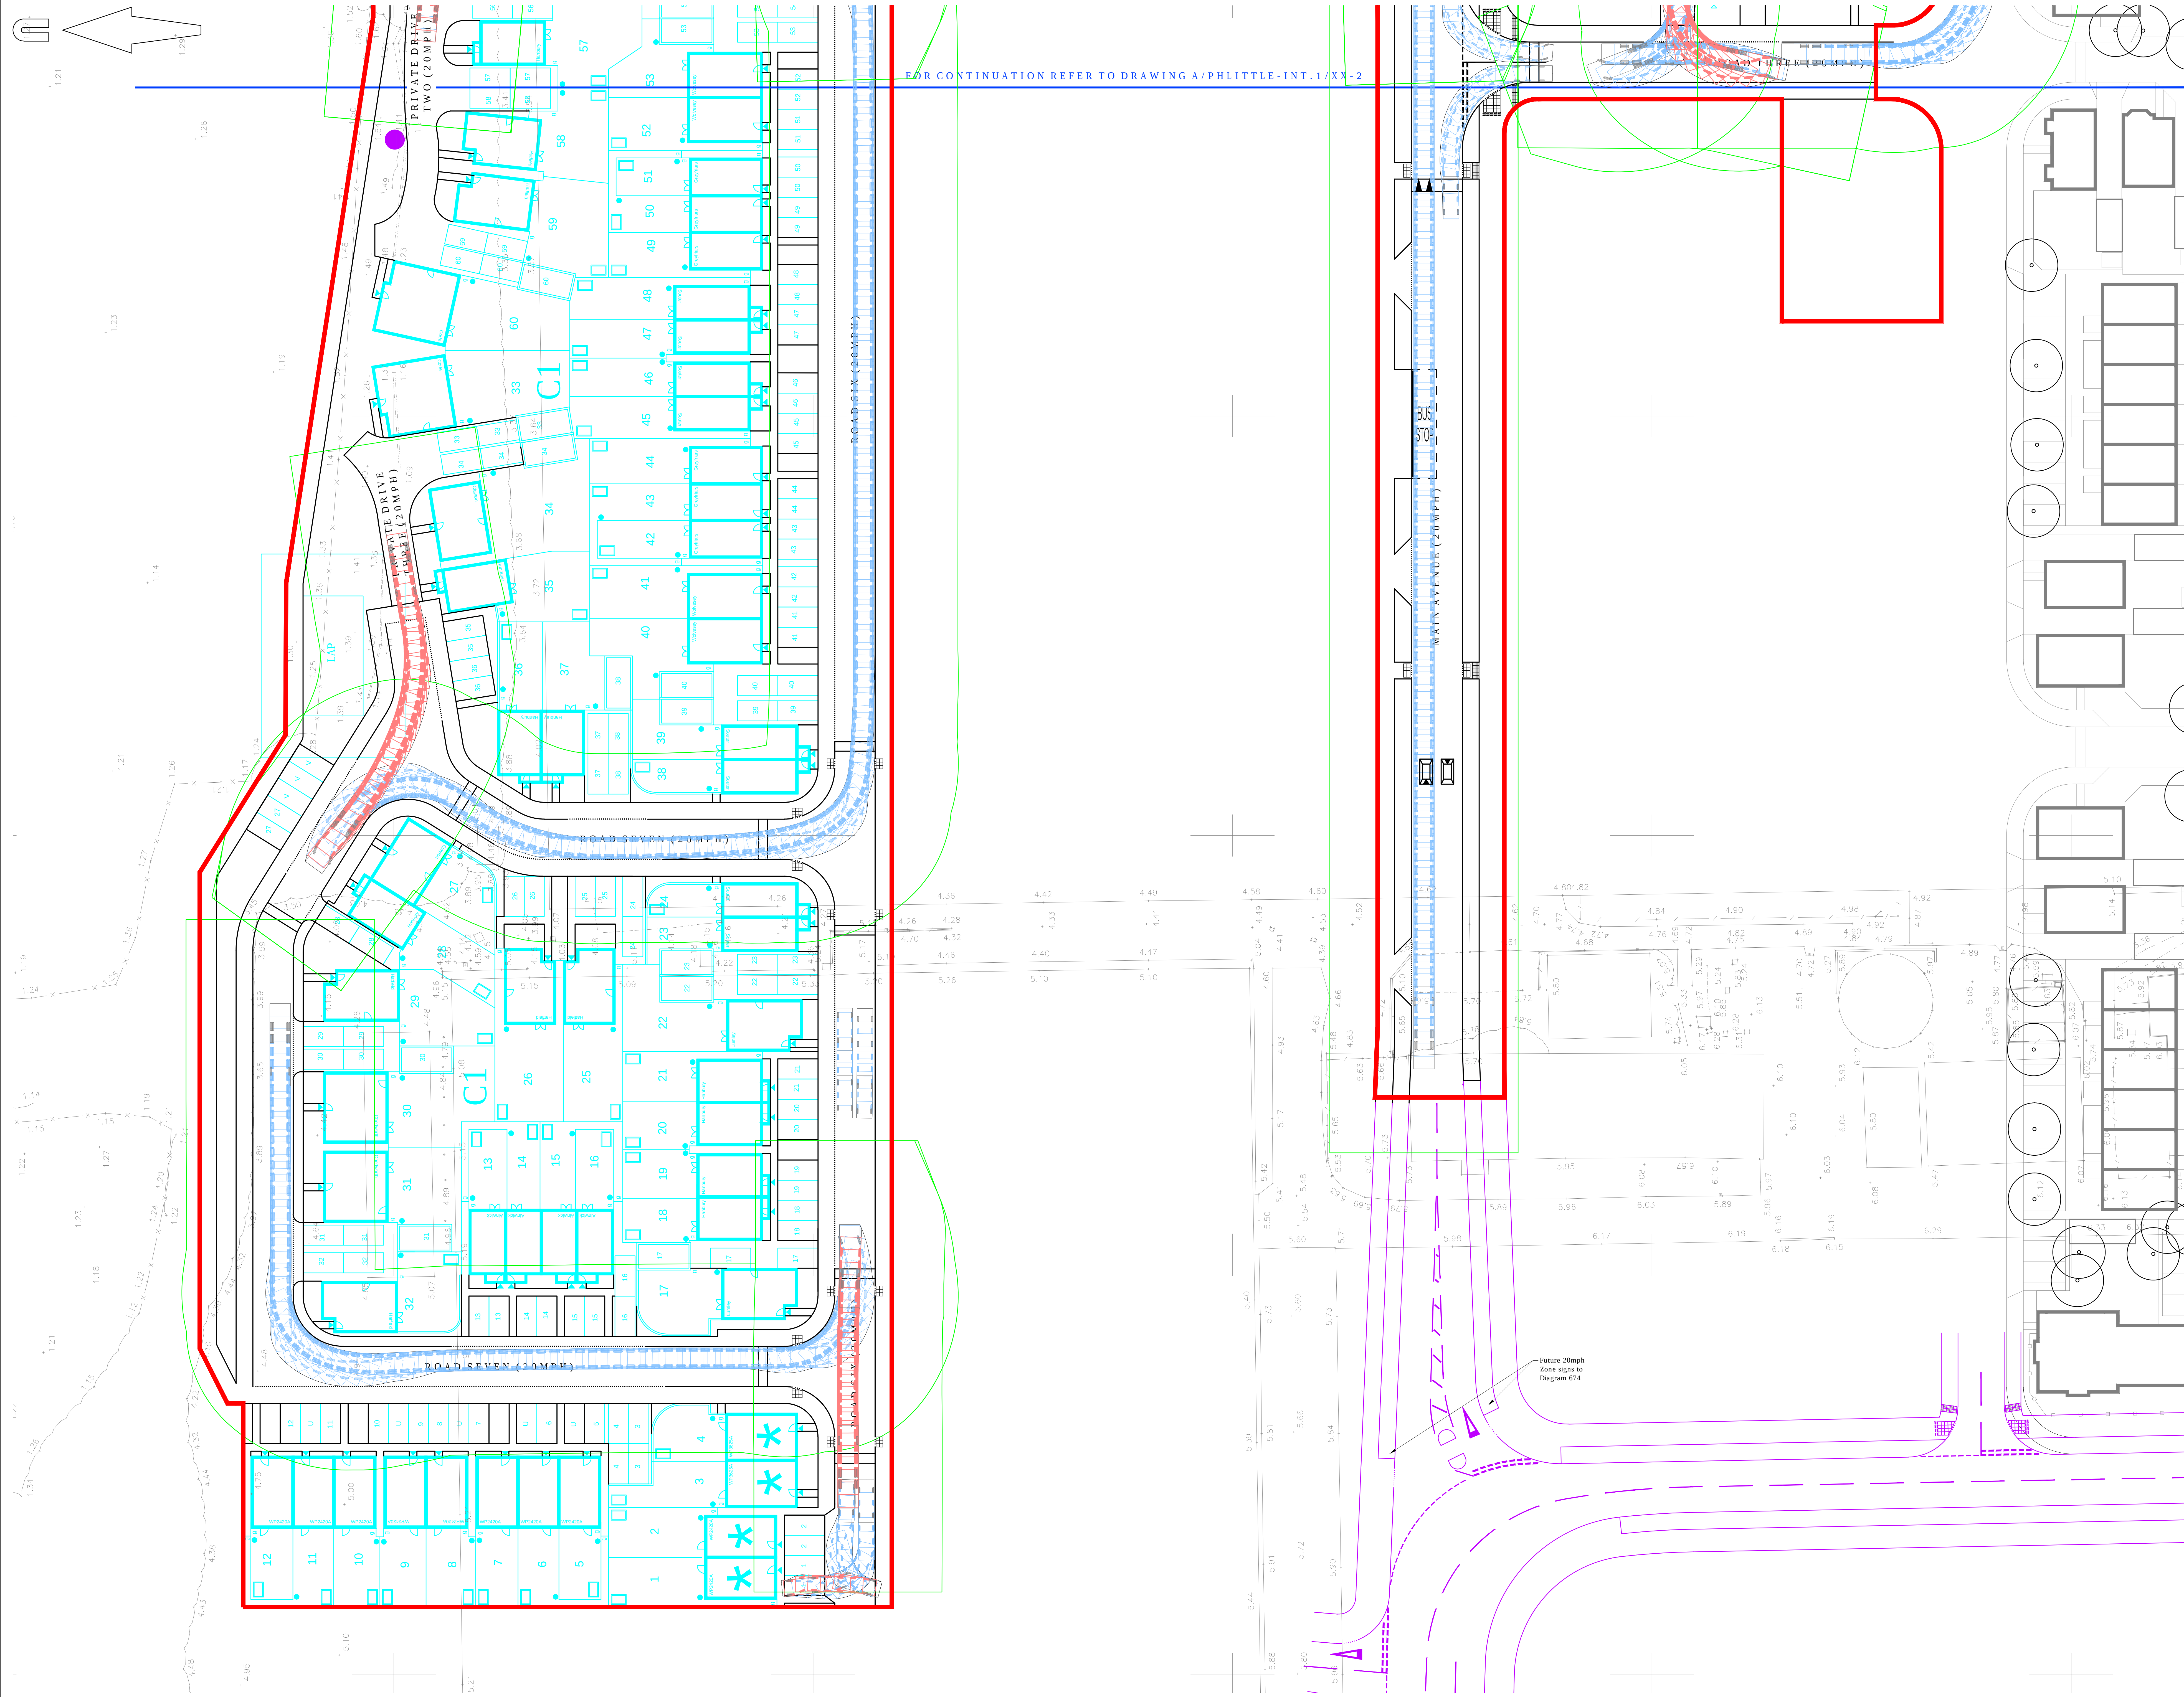

A0 ORIGINAL

© Crown copyright, all rights reserved. 2017. Licence number 100002103.

KEY

- EXISTING KERB LINE
- PROPOSED KERB/EDGING LINE
- PROPOSED DROPPED KERB
- PROPOSED ROAD MARKING
- PROPOSED BUFF COLOURED TACTILE PAVING
- PROPOSED CORDUROY HAZARD WARNING PAVING
- 10m REFUSE DRAG DISTANCE OFFSET
- REFUSE COLLECTION POINT
- SITE BOUNDARY

Large Car (2006)

Overall Length	5.079m
Overall Width	1.872m
Overall Body Height	1.525m
Min Body Ground Clearance	0.310m
Max Track Width	1.831m
Lock to lock time	4.08s
Kerb to Kerb Turning Radius	5.900m

Large Refuse Vehicle (3 axle)

Overall Length	9.860m
Overall Width	2.450m
Overall Body Height	3.614m
Min Body Ground Clearance	0.366m
Track Width	2.450m
Lock to lock time	4.00s
Kerb to Kerb Turning Radius	5.500m

- NOTES:**
- Based on topographic survey by WYG drawing numbered GCL/AB44029/LAY/01.
 - Site layout taken from PHIV drawing numbered 543_PL SITE LAYOUT_100.

PRELIMINARY
NOT FOR CONSTRUCTION

rev.	amendment	checked	date
P3	Drawing updated following Stage 1 Road Safety Audit received 17/03/2017. (OIN)	SF	24/03/2017
P2	Drawing updated following new site layout received from PHIV dated 13/03/2017. (OIN)	AB	17/03/2017
P1	Initial issue. (OIN)	AB	28/02/2017

m3 mayer brown

Mayer Brown Limited
Lime House, Oriental Road, Woking, Surrey GU22 8AR
Telephone 01483 750 568 Fax 01483 750 437
wokingoffice@mayerbrown.co.uk www.mayerbrown.co.uk

client
PERSIMMON HOMES THAMES VALLEY

project
**NORTH LITTLEHAMPTON PHASE 2
PARCEL C1 AND PART PARCELS, B2, B4 & C2**

scale
1:250

drawn by
OIN

checked by
AB

date
FEBRUARY 2017

cad file
MASTER.DWG

title
**ANTICIPATED SWEEP PATH OF A LARGE REFUSE
VEHICLE & LARGE CAR ACCESSING THE SITE (1 of 2)**

drawing number
A/PHLITTLE-INT.1/TK-1

rev.
P3