

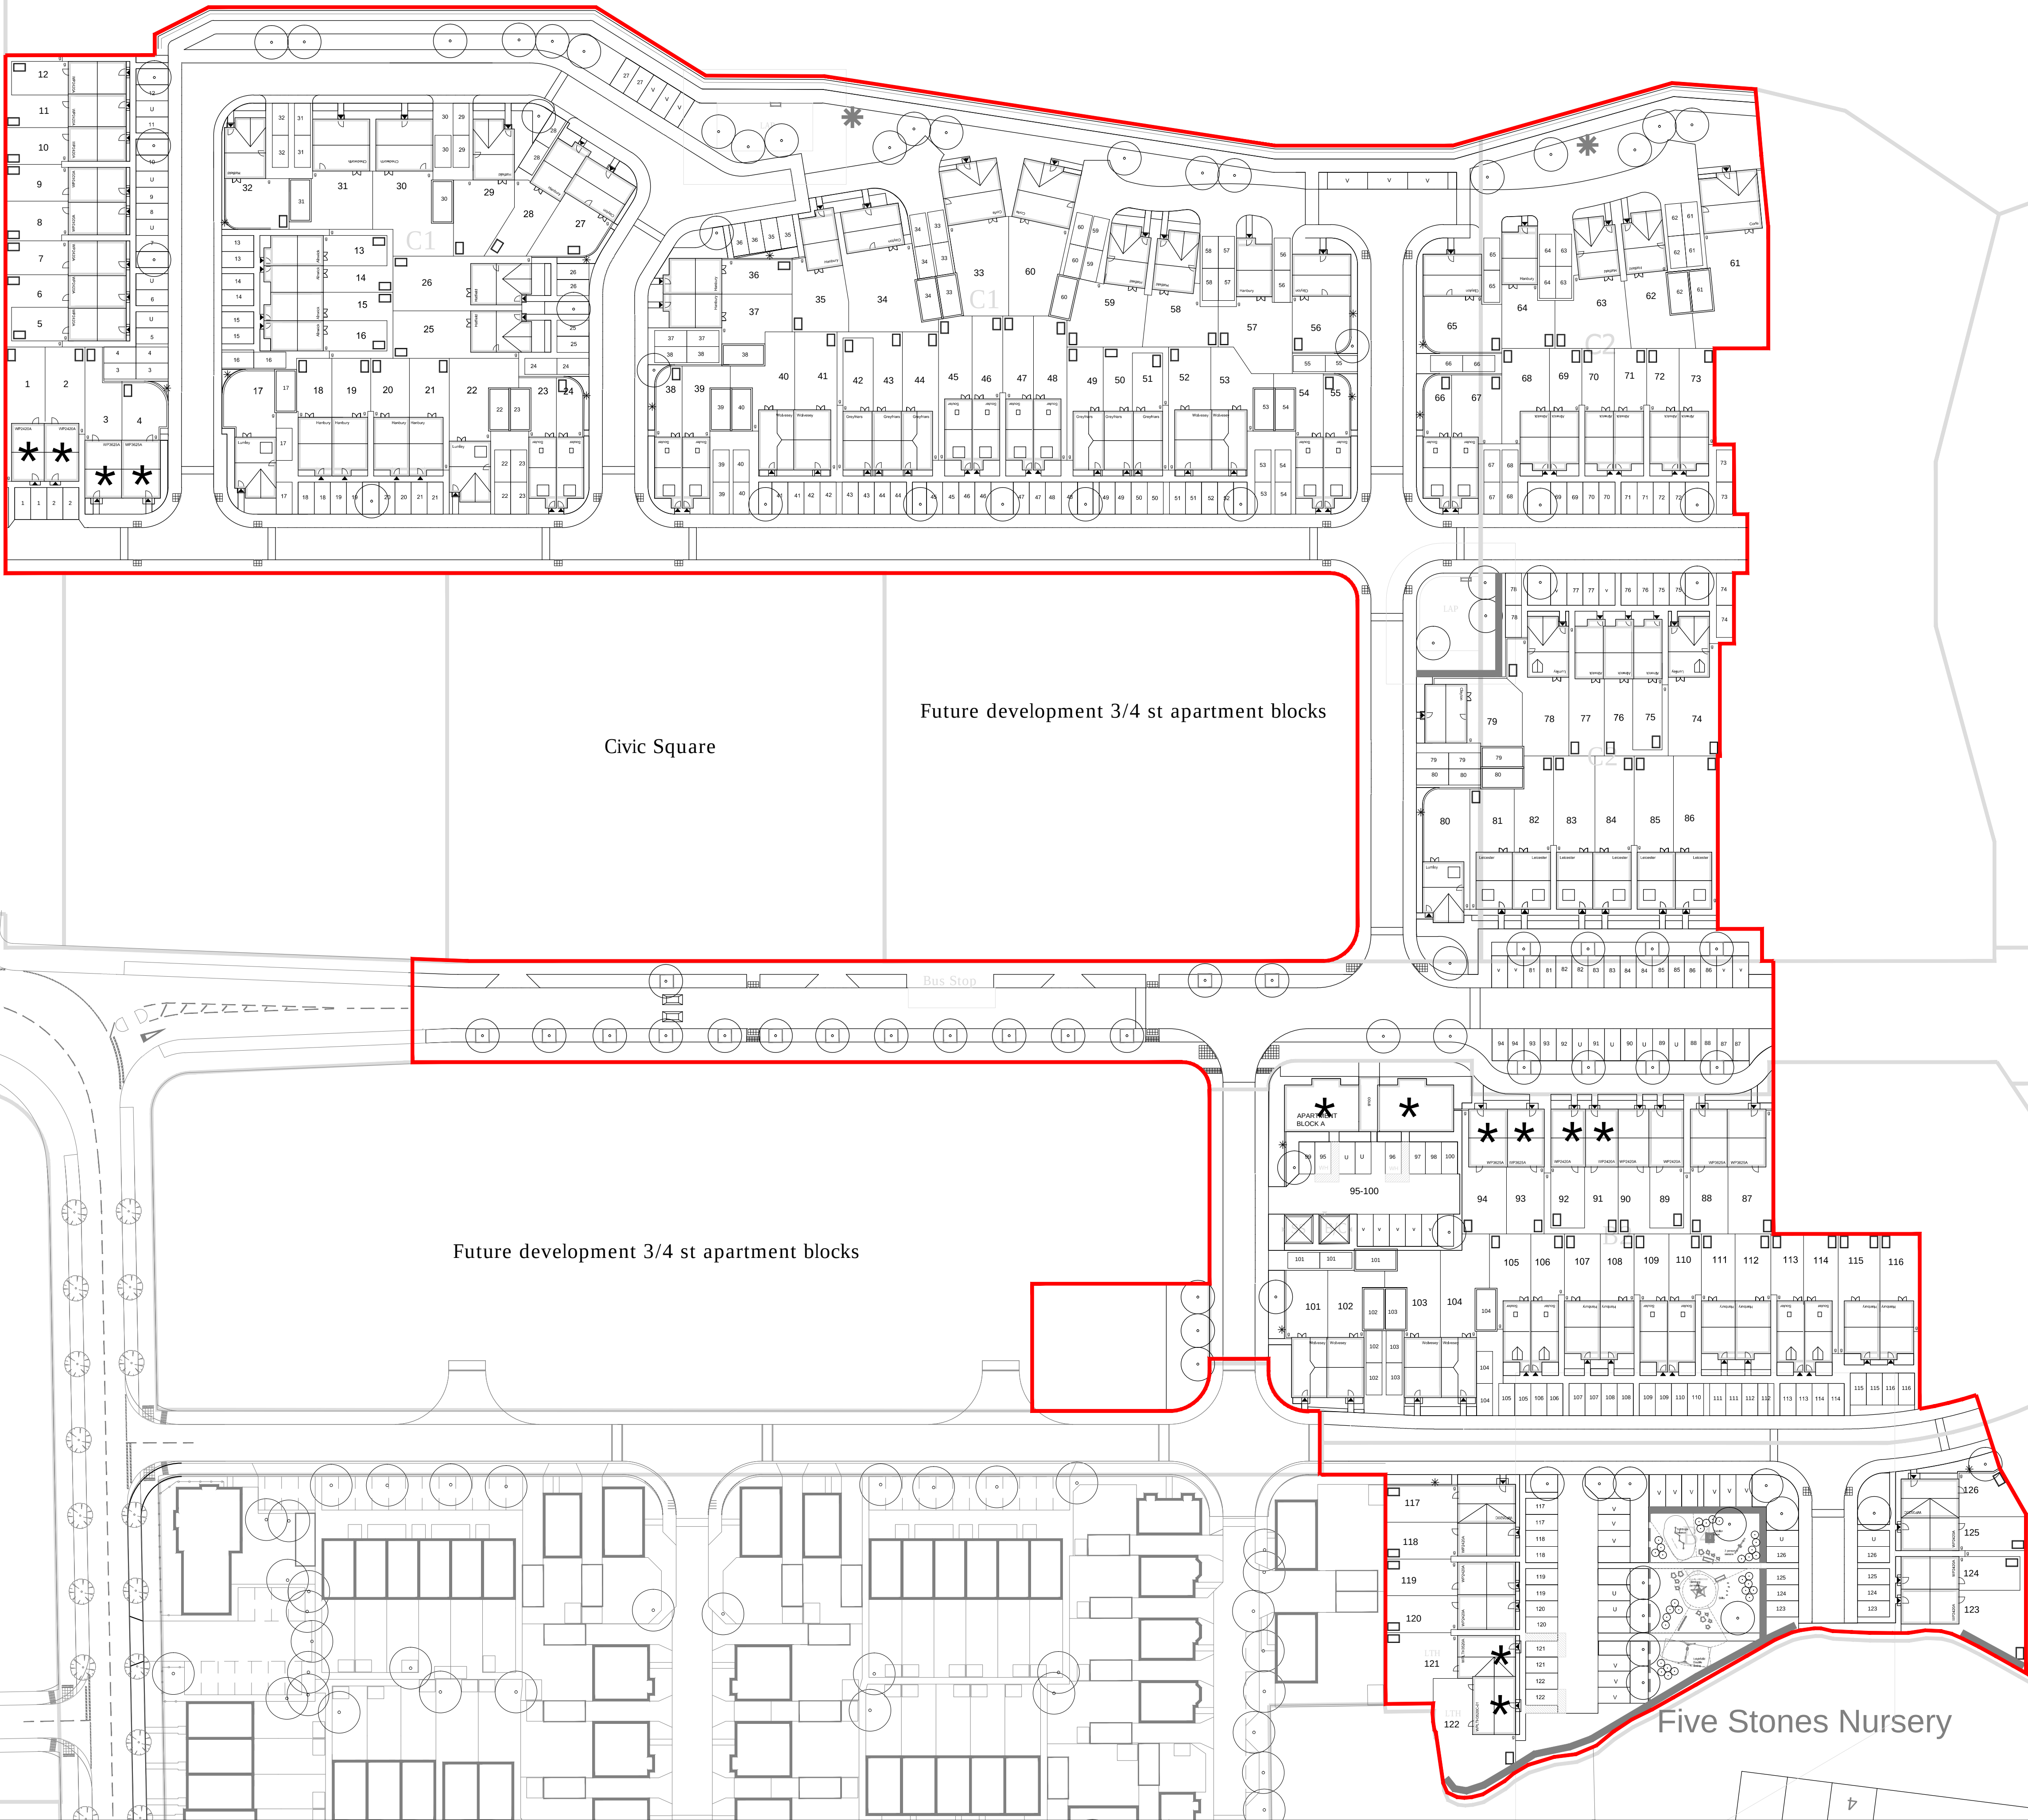


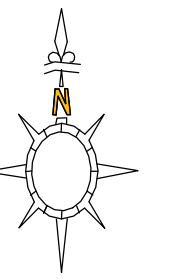

Littlehampton Phase 2			
	SQF	NO ON SITE	TOTAL SQF
Market:			
Almwick	638	13	6294
Hanbury	761	16	12176
Souter	951	18	17118
Harfield	969	8	7752
Clayton	999	5	4995
Greyfriars	1068	6	6408
Leicester	1162	6	6972
Lumley	1220	5	6100
Cheshworth	1222	2	2444
Wolsey	1339	8	10712
Corfe	1414	3	4242
Total Market		90	87213
HA Shared Ownership			
WP2420A	803	14	11242
WP3520C	909	2	1818
WP3625A	1200	4	4800
		20	17860
HA Social Rented			
WP2420A	803	6	4818
WP3625A	1200	2	2400
WPLTH3520A	1014	1	1014
WPLTH3520C-01	1014	1	1014
HA-F, 2bed, 4 person	756	4	3024
HA-F-WH, 2 bed, 3 person	756	2	1512
		16	13782
Total HA (28.5%)		36	31642
TOTAL ON SITE		126	118855

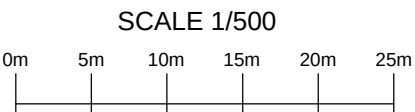

-	-	-
-	-	-
-	-	-
Rev		Date

**PERSIMMON**
Together, we make a home
Persimmon Homes Thames Valley
Persimmon House, Knoll Road,
Camberley, Surrey GU15 3TQ
Tel: 01276 808080

Site:	Date:
Phase 2	February 2017
Littlehampton	
Scale:	1:500 @ A1
Orig No:	
543_PL_SITE LAYOUT_100	

Drawing Title:	
Site Layout - INFORMATION	
Drawing Status:	Drawn:
SUBMITTED	KJ
	Rev:
	-