

Persimmon Homes

North Littlehampton: Parcel C1 and part Parcels B2, B4 and C2

Proposed planting: LA104
4 of 5


Plant schedule
Shrubs, Herbaceous and grasses

Shrubs						
Number	Abbreviation	Species	Height	Specification	Pot Size	Density
458 No.	CHOTE	Choisya ternata	40-60cm	Bushy :5 brks :C	5-7.5L	0.7Ctr
181 No.	CaS	Cornus alba 'Sibirica'	80-100cm	Branched :5 brks :C	10L	0.7Ctr
31 No.	Cav	Corylus avellana	60-80cm	Branched :3 brks :C	3L	Counted
761 No.	EDsB	Euonymus fortunei 'Dart's Blanket'	30-40cm	Bushy :5 brks :C	3L	0.5Ctr
376 No.	EfEG	Euonymus fortunei 'Emerald Gaiety'	30-40cm	Bushy :9 brks :C	5-7.5L	0.5Ctr
176 No.	HEB.RE	Hebe 'Red Edge'	30-40cm	Bushy :7 brks :C	5-7.5L	0.5Ctr
284 No.	HEBRA	Hebe rakaiensis	30-40cm	Bushy :7 brks :C	5-7.5L	0.5Ctr
418 No.	LaH	Lavandula angustifolia 'Hidcote'	30-40cm	Bushy :7 brks :C	5-7.5L	0.5Ctr
113 No.	OLEHA	Olearia x haastii	40-60cm	Bushy :5 brks :C	5-7.5L	0.7Ctr
183 No.	PfA	Potentilla fruticosa 'Abbotswood'	30-40cm	Bushy :5 brks :C	5-7.5L	0.6Ctr
313 No.	PIOL	Prunus laurocerasus 'Otto Luyken'	40-60cm	Bushy :5 brks :C	5-7.5L	0.6Ctr
534 No.	ROSOFMIJU	Rosmarinus offi.'Miss Jessop's Upright'	30-40cm	Bushy :4 brks :C	3L	0.45Ctr
227 No.	SJAW	Spiraea japonica 'Anthony Waterer'	40-60cm	Branched :7 brks :C	5-7.5L	0.6Ctr
122 No.	VIBRH	Viburnum rhytidophyllum	60-80cm	Branched :5 brks :C	10L	0.7Ctr
385 No.	VINMI	Vinca minor		C	3L	0.4Ctr

Herbaceous					
Number	Abbreviation	Species	Specification	Pot Size	Density
413 No.	ACHMO	Achillea 'Moonshine'	C	3L	0.4Ctr
319 No.	SEDSP	Sedum spectabile	C	3L	0.4Ctr

Climbers					
Number	Abbreviation	Species	Specification	Pot Size	Density
7 No.	HEDHE	Hedera helix	Several Shoots :3 brks :C	2L	Counted
9 No.	PARQU	Parthenocissus quinquefolia	Several Shoots :2 brks :C	3L	Counted

Grasses					
Number	Abbreviation	Species	Specification	Pot Size	Density
248 No.	CALACKF	Calamagrostis acutiflora 'Karl Foerster'	C	3-4L	0.5Ctr

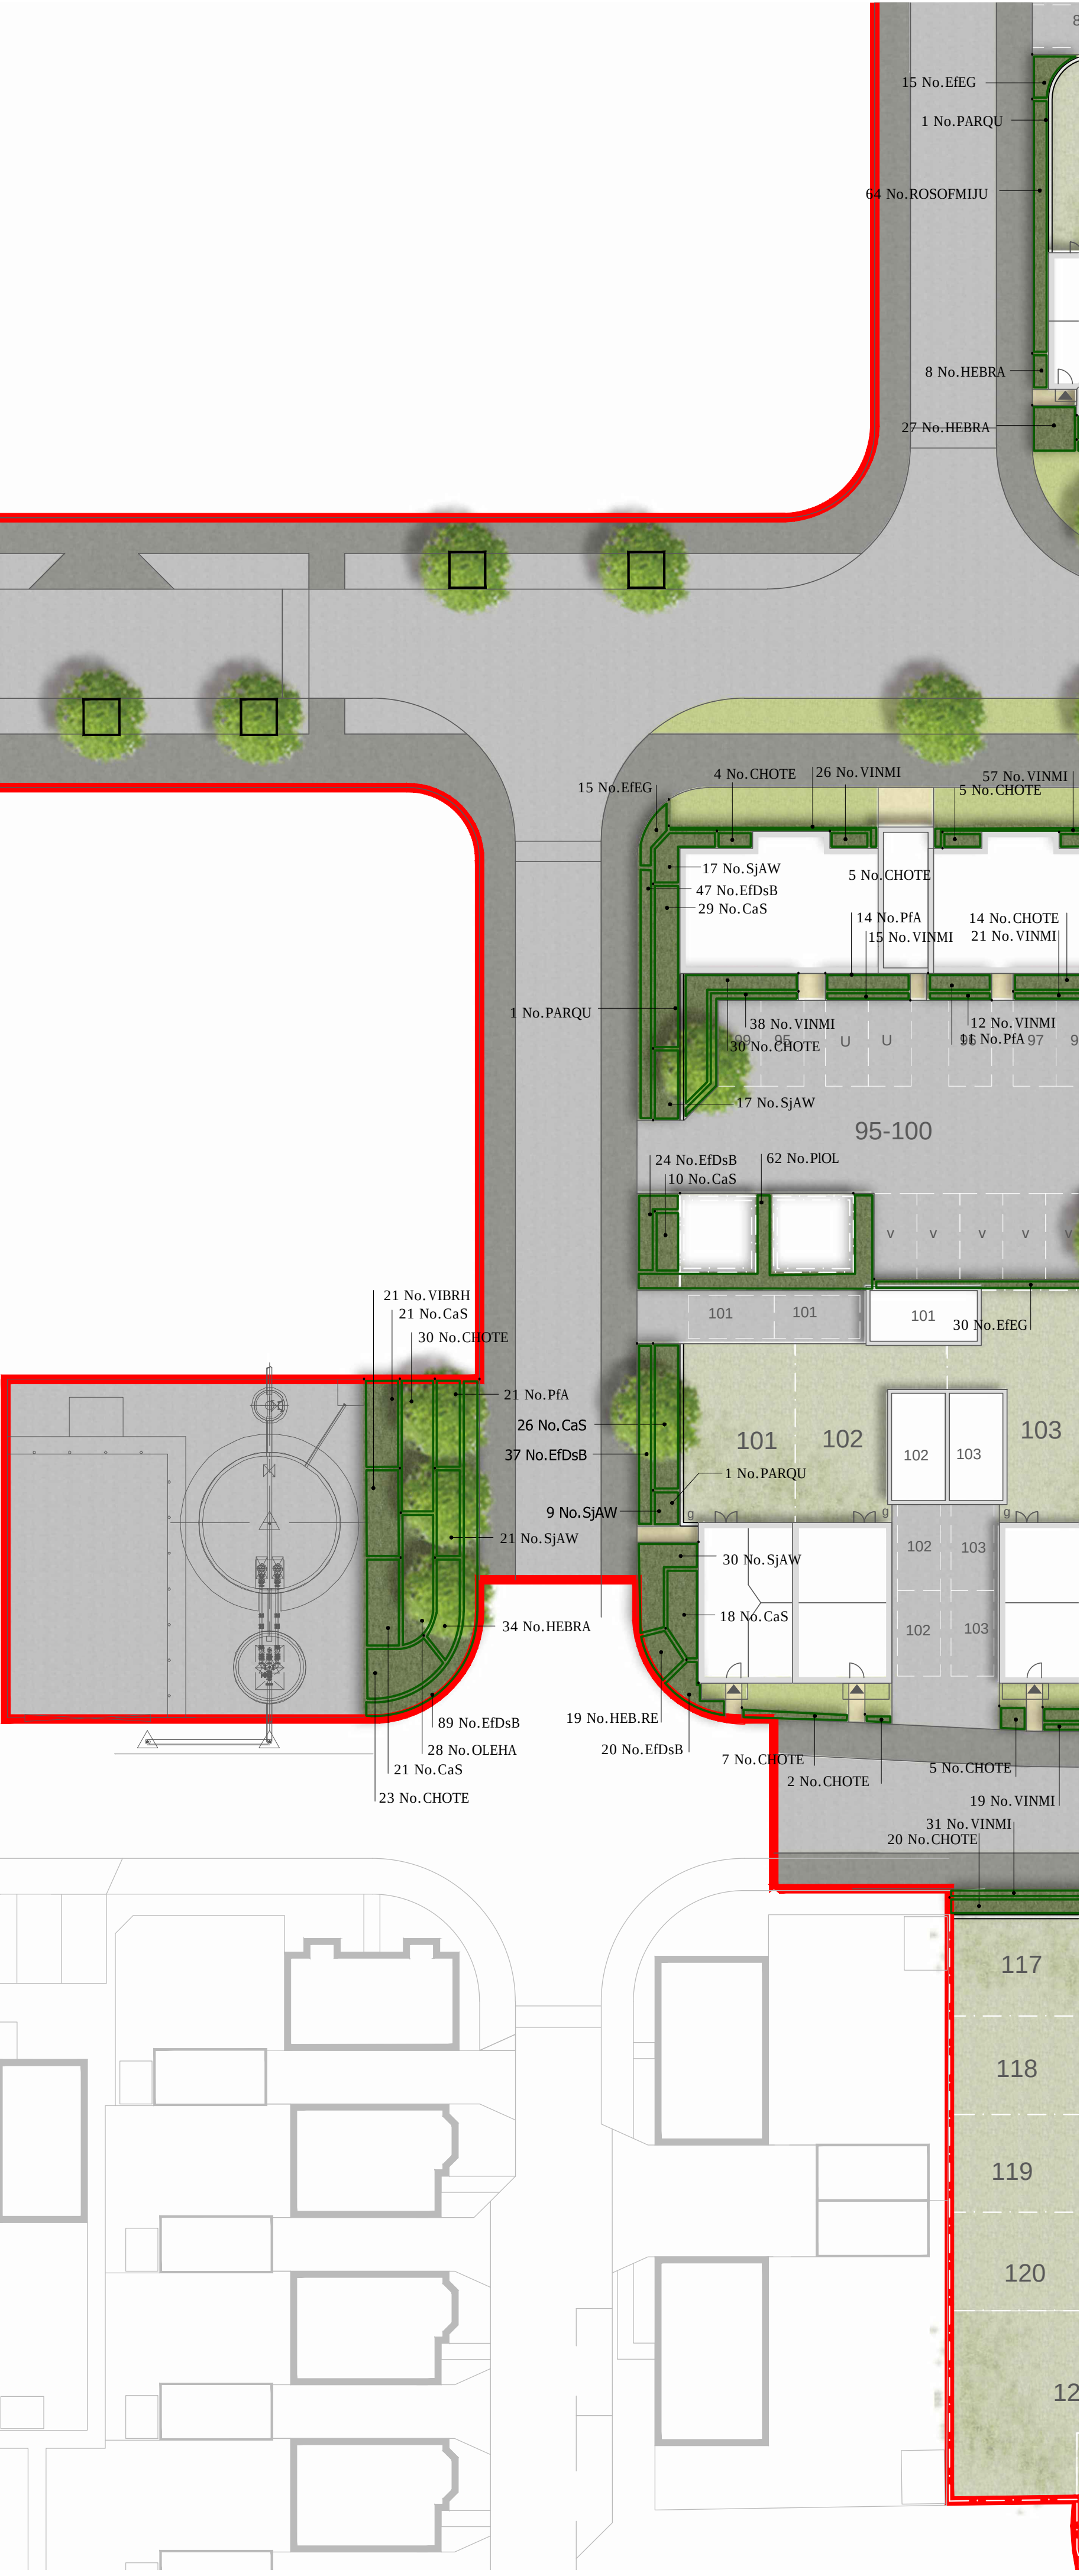

Key




Site boundary



Existing vegetation retained

Soft landscape proposals

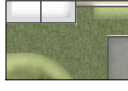-  Tree planting: refer drawing LA101 for details and tree and hedge plant schedule
-  Shrub planting: refer to drawing LA104 for plant schedule
-  Native hedge planting: refer to drawing LA101 for details and the plant schedule
-  Climbing plants: refer to LA104 for plant schedule
-  Species rich turf: refer to LA101 for specification
-  Amenity grass: refer to LA101 for specification

0510152025metres

Scale 1:250 @ A1



North

A088461 LA100-107.dwg29 March 2017

5th Floor, Longcross Court, 47 Newport Road, Cardiff CF24 0AD
Tel: +44 (0) 29 2082 9000 Fax: +44 (0) 29 2045 5321
Email: info@wyg.com www.wyg.com