


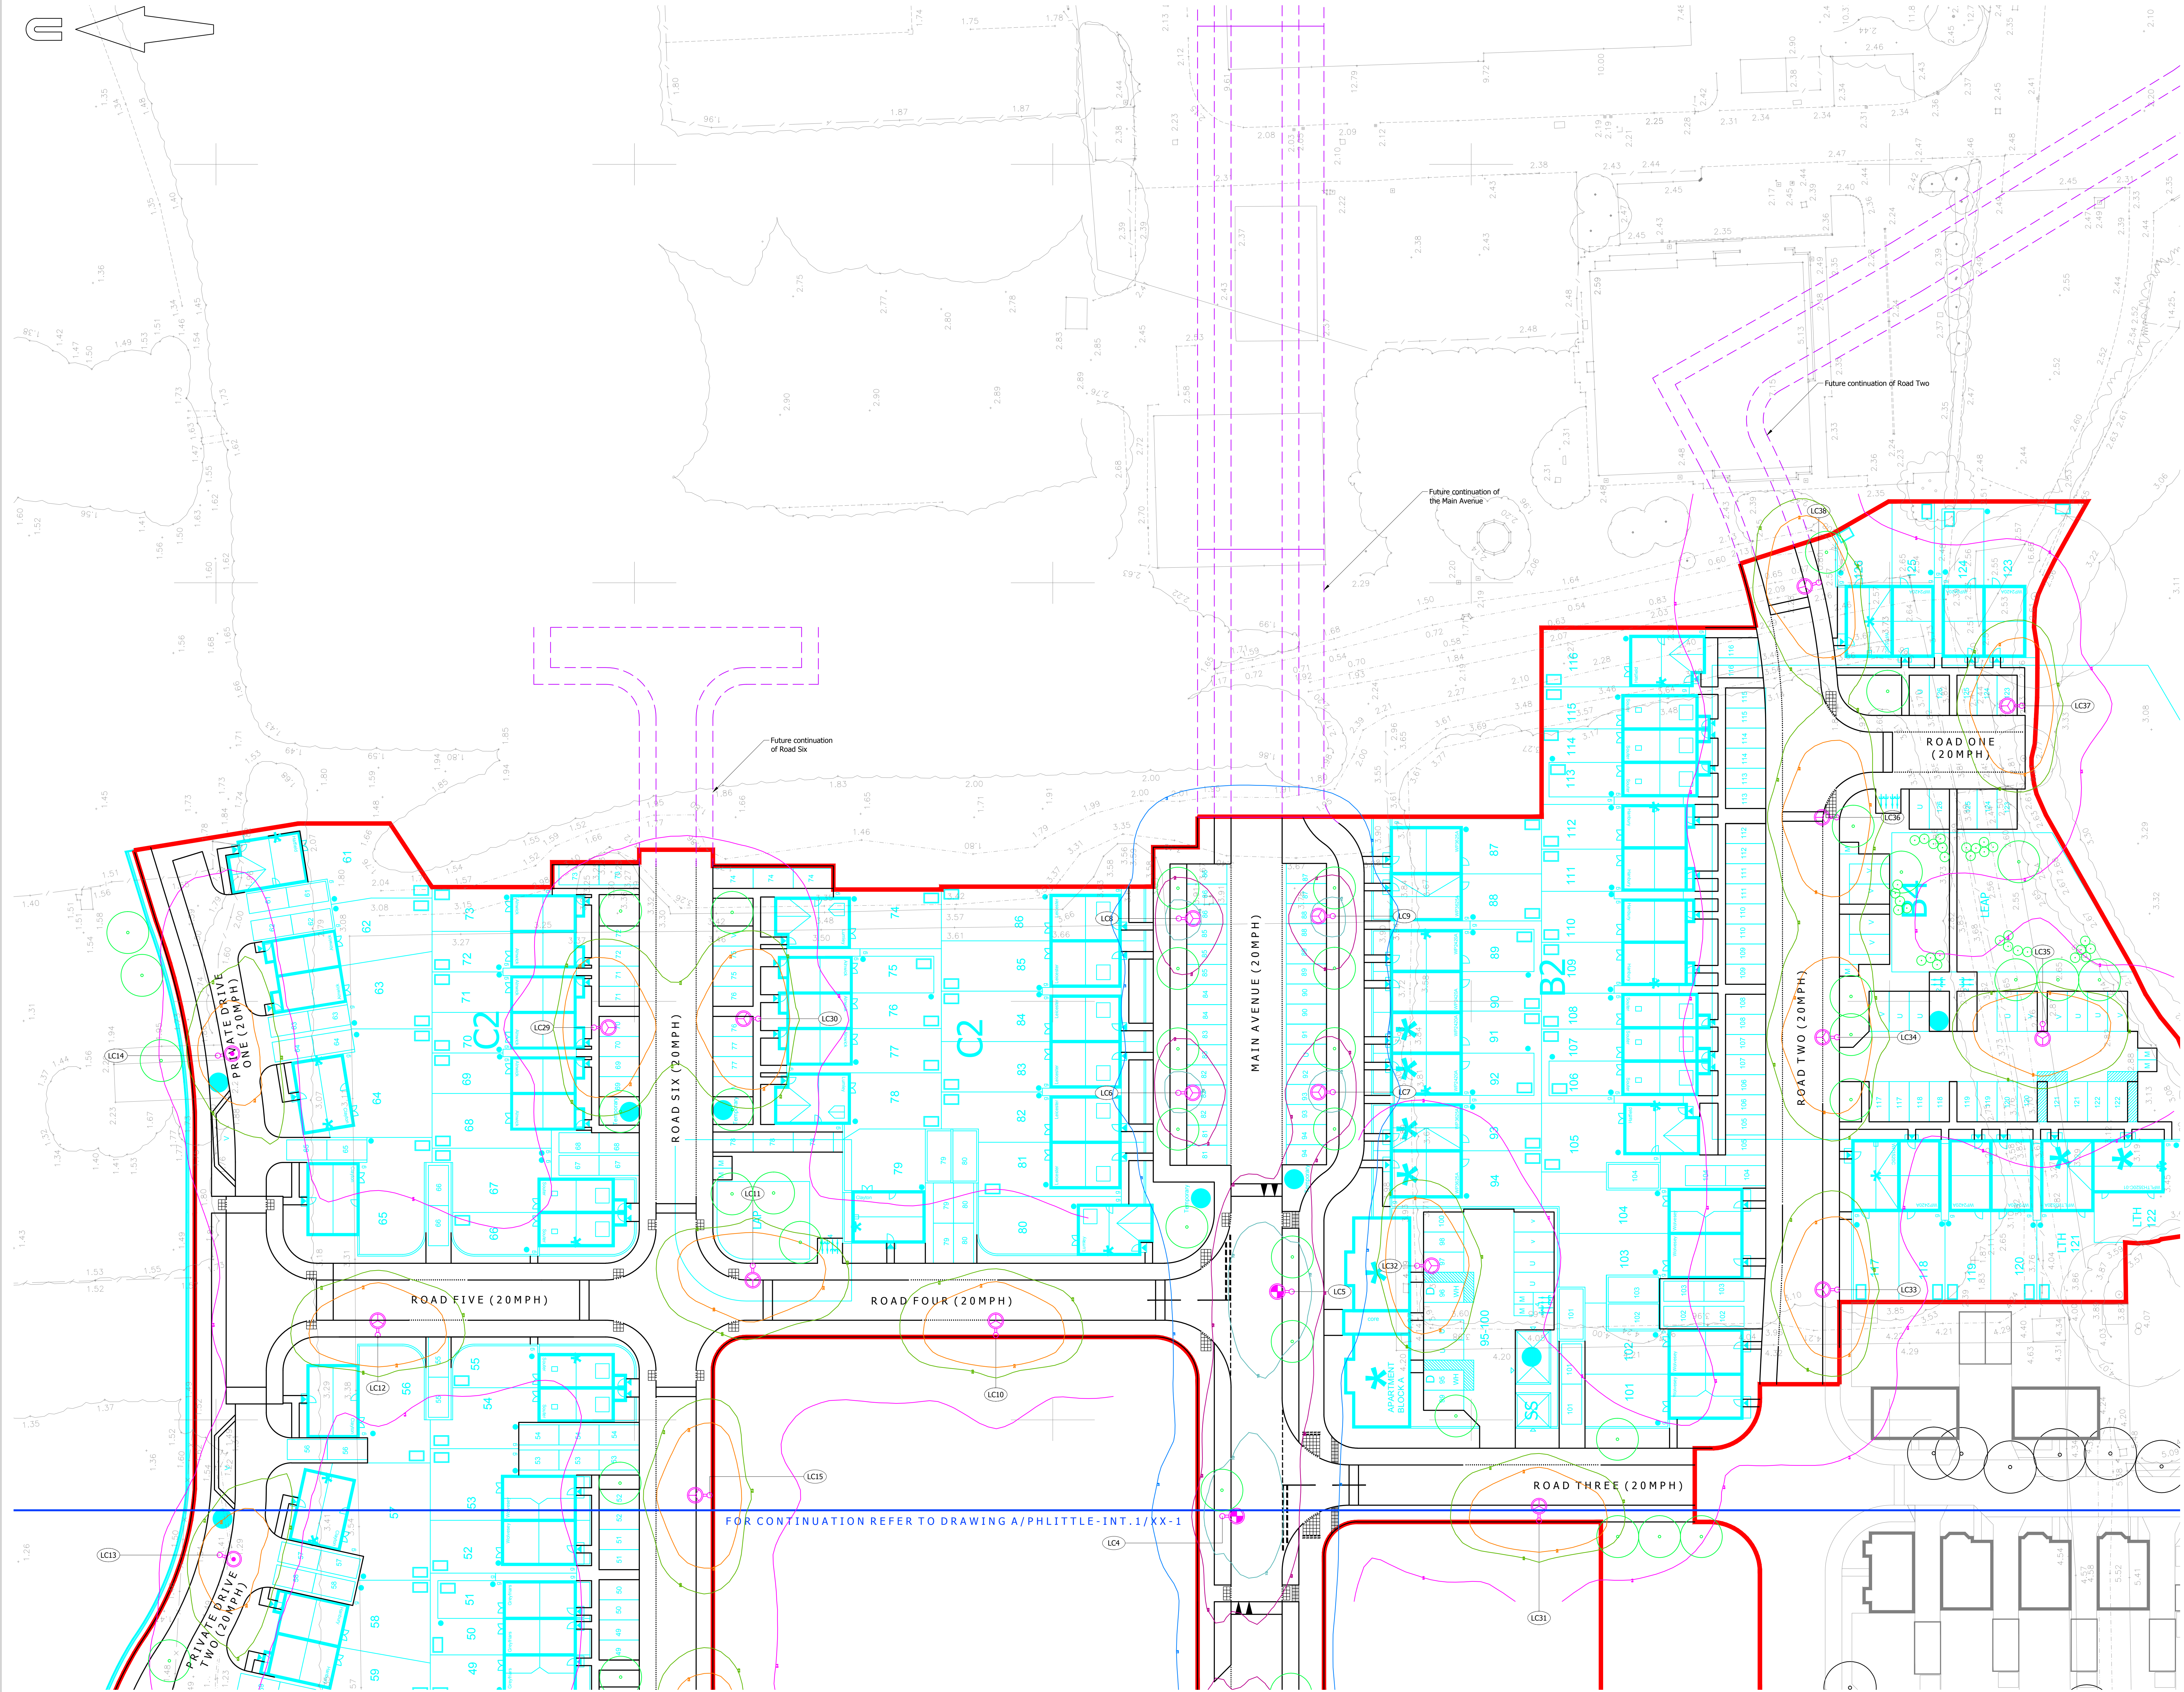

0 ORIGINAL

own copyright, all rights reserved. 2017. Licence number 200002393.

EY

EXISTING KERB LINE
PROPOSED KERB/EDGING LINE

PROPOSED 6m LIGHTING COLUMN WITH PHILIPS
MA MICRO BGP615 DW50 LUMINAIRE WITH
D-HB 55/657 LAMP - 5.00 km FLUX
W50_5000lm_20LED_469mA_55_CLO_L90_CW)
POST-TOP MOUNTED WITH 0° TILT

POPOSED 6m LIGHTING COLUMN WITH PHILIPS
MA MICRO BGP615 DX70 LUMINAIRE WITH
D-HB 5S/657 LAMP - 2.40 klm FLUX
X70_2400lm_20LED_212mA_5S_CLO_L90_CW)
POST-TOP MOUNTED WITH 0° TILT

POPOSED 6m LIGHTING COLUMN WITH PHILIPS
MA MICRO BGP615 DM50 LUMINAIRE WITH
D-HB 55/657 LAMP - 1.60 klm FLUX
M50_1600lm_12LED_293mA_5S_CLO_L90_CW)
POST-TOP MOUNTED WITH 0° TILT

PROPOSED LIGHTING COLUMN REFERENCE

PROPOSED TREES

TE BOUNDARY

NOTES:

- Based on topographic survey by WYG drawing numbered
GGL/A040429/LAY/01.
Site layout taken from PHTV drawing numbered 543_PL_SITE
LAYOUT_REV B.
Main Avenue lit to Class P4 from BS 5489-1:2013.
Residential roads to Parcels C1, C2, B2 & B4 lit to Class P6 from
BS 5489-1:2013.
For street lighting calculations refer to MB Lighting Reports
numbered LR1, LR2 & LR3.
Lighting proposals are based on WSCC 'Lighting of Developer
Promoted Highway Schemes in West Sussex' dated 11th February 2016.
Landscape layout taken from WYG drawing numbered LA101

PRELIMINARY
NOT FOR CONSTRUCTION

P4	Layout amended following updated site layout received 07/09/2017 and updated landscaping layout received 08/09/2017. (OJN)	AB	11/09/2017
P3	Lighting updated following amended site layout received from PHTV dated 05/09/2017. (OJN)	AB	05/09/2017
P2	Layout updated following Stage 1 Road Safety Audit received 17/03/2017. (OJN)	SF	24/03/2017
P1	Initial issue. (PB)	AB	17/03/2017

rev.	amendment	checked	date
------	-----------	---------	------



Mayer Brown Limited
Lion House, Oriental Road, Woking, Surrey GU22 8AR
Telephone 01483 750 508 Fax 01483 750 437
wokingoffice@mayerbrown.co.uk www.mayerbrown.co.uk

client
PERSIMMON HOMES THAMES VALLEY

project

NORTH LITTLEHAMPTON PHASE 2
PARCEL C1 AND PART PARCELS, B2, B4 & C2

scale	1:250	drawn by	PB	checked by	AB
-------	-------	----------	----	------------	----

MARCH 2017	2016-2017	MASTER.DWG
title		

STREET LIGHTING DRAWING (2 OF 2)

drawing number	rev.
A/PHLITTLE-INT.1/13-2	P4