



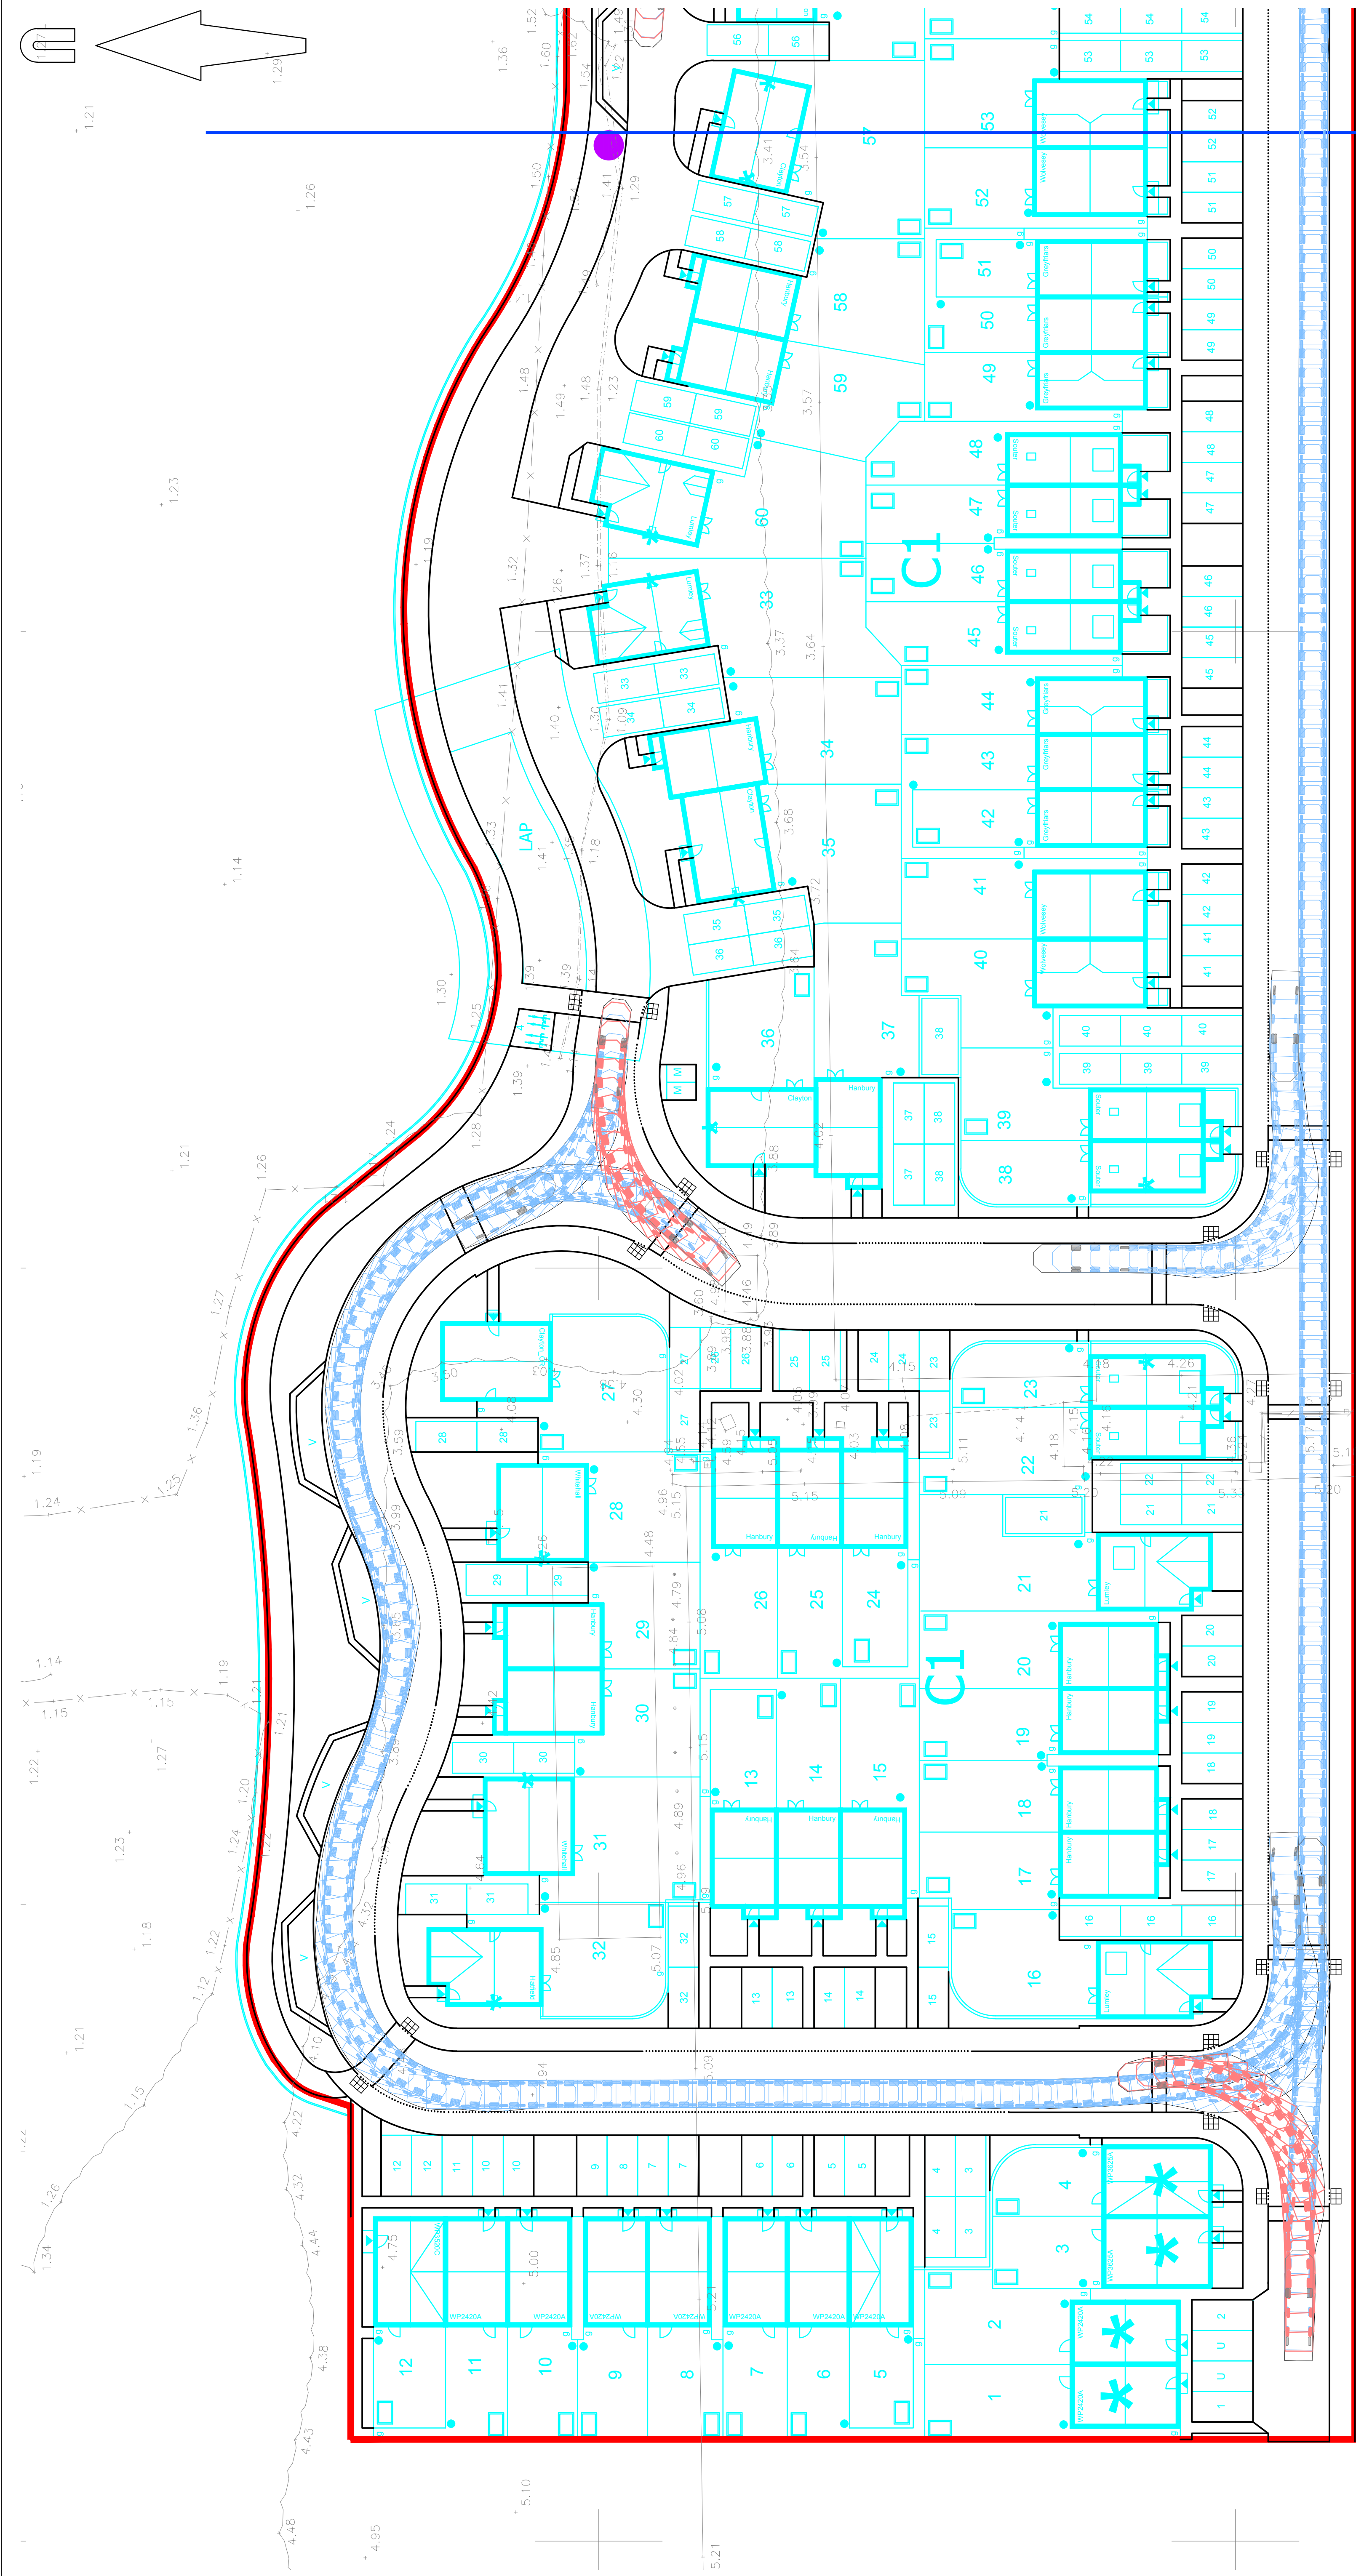

FOR CONTINUATION REFER TO DRAWING A/PHLITTLE-INT.1/XX-2

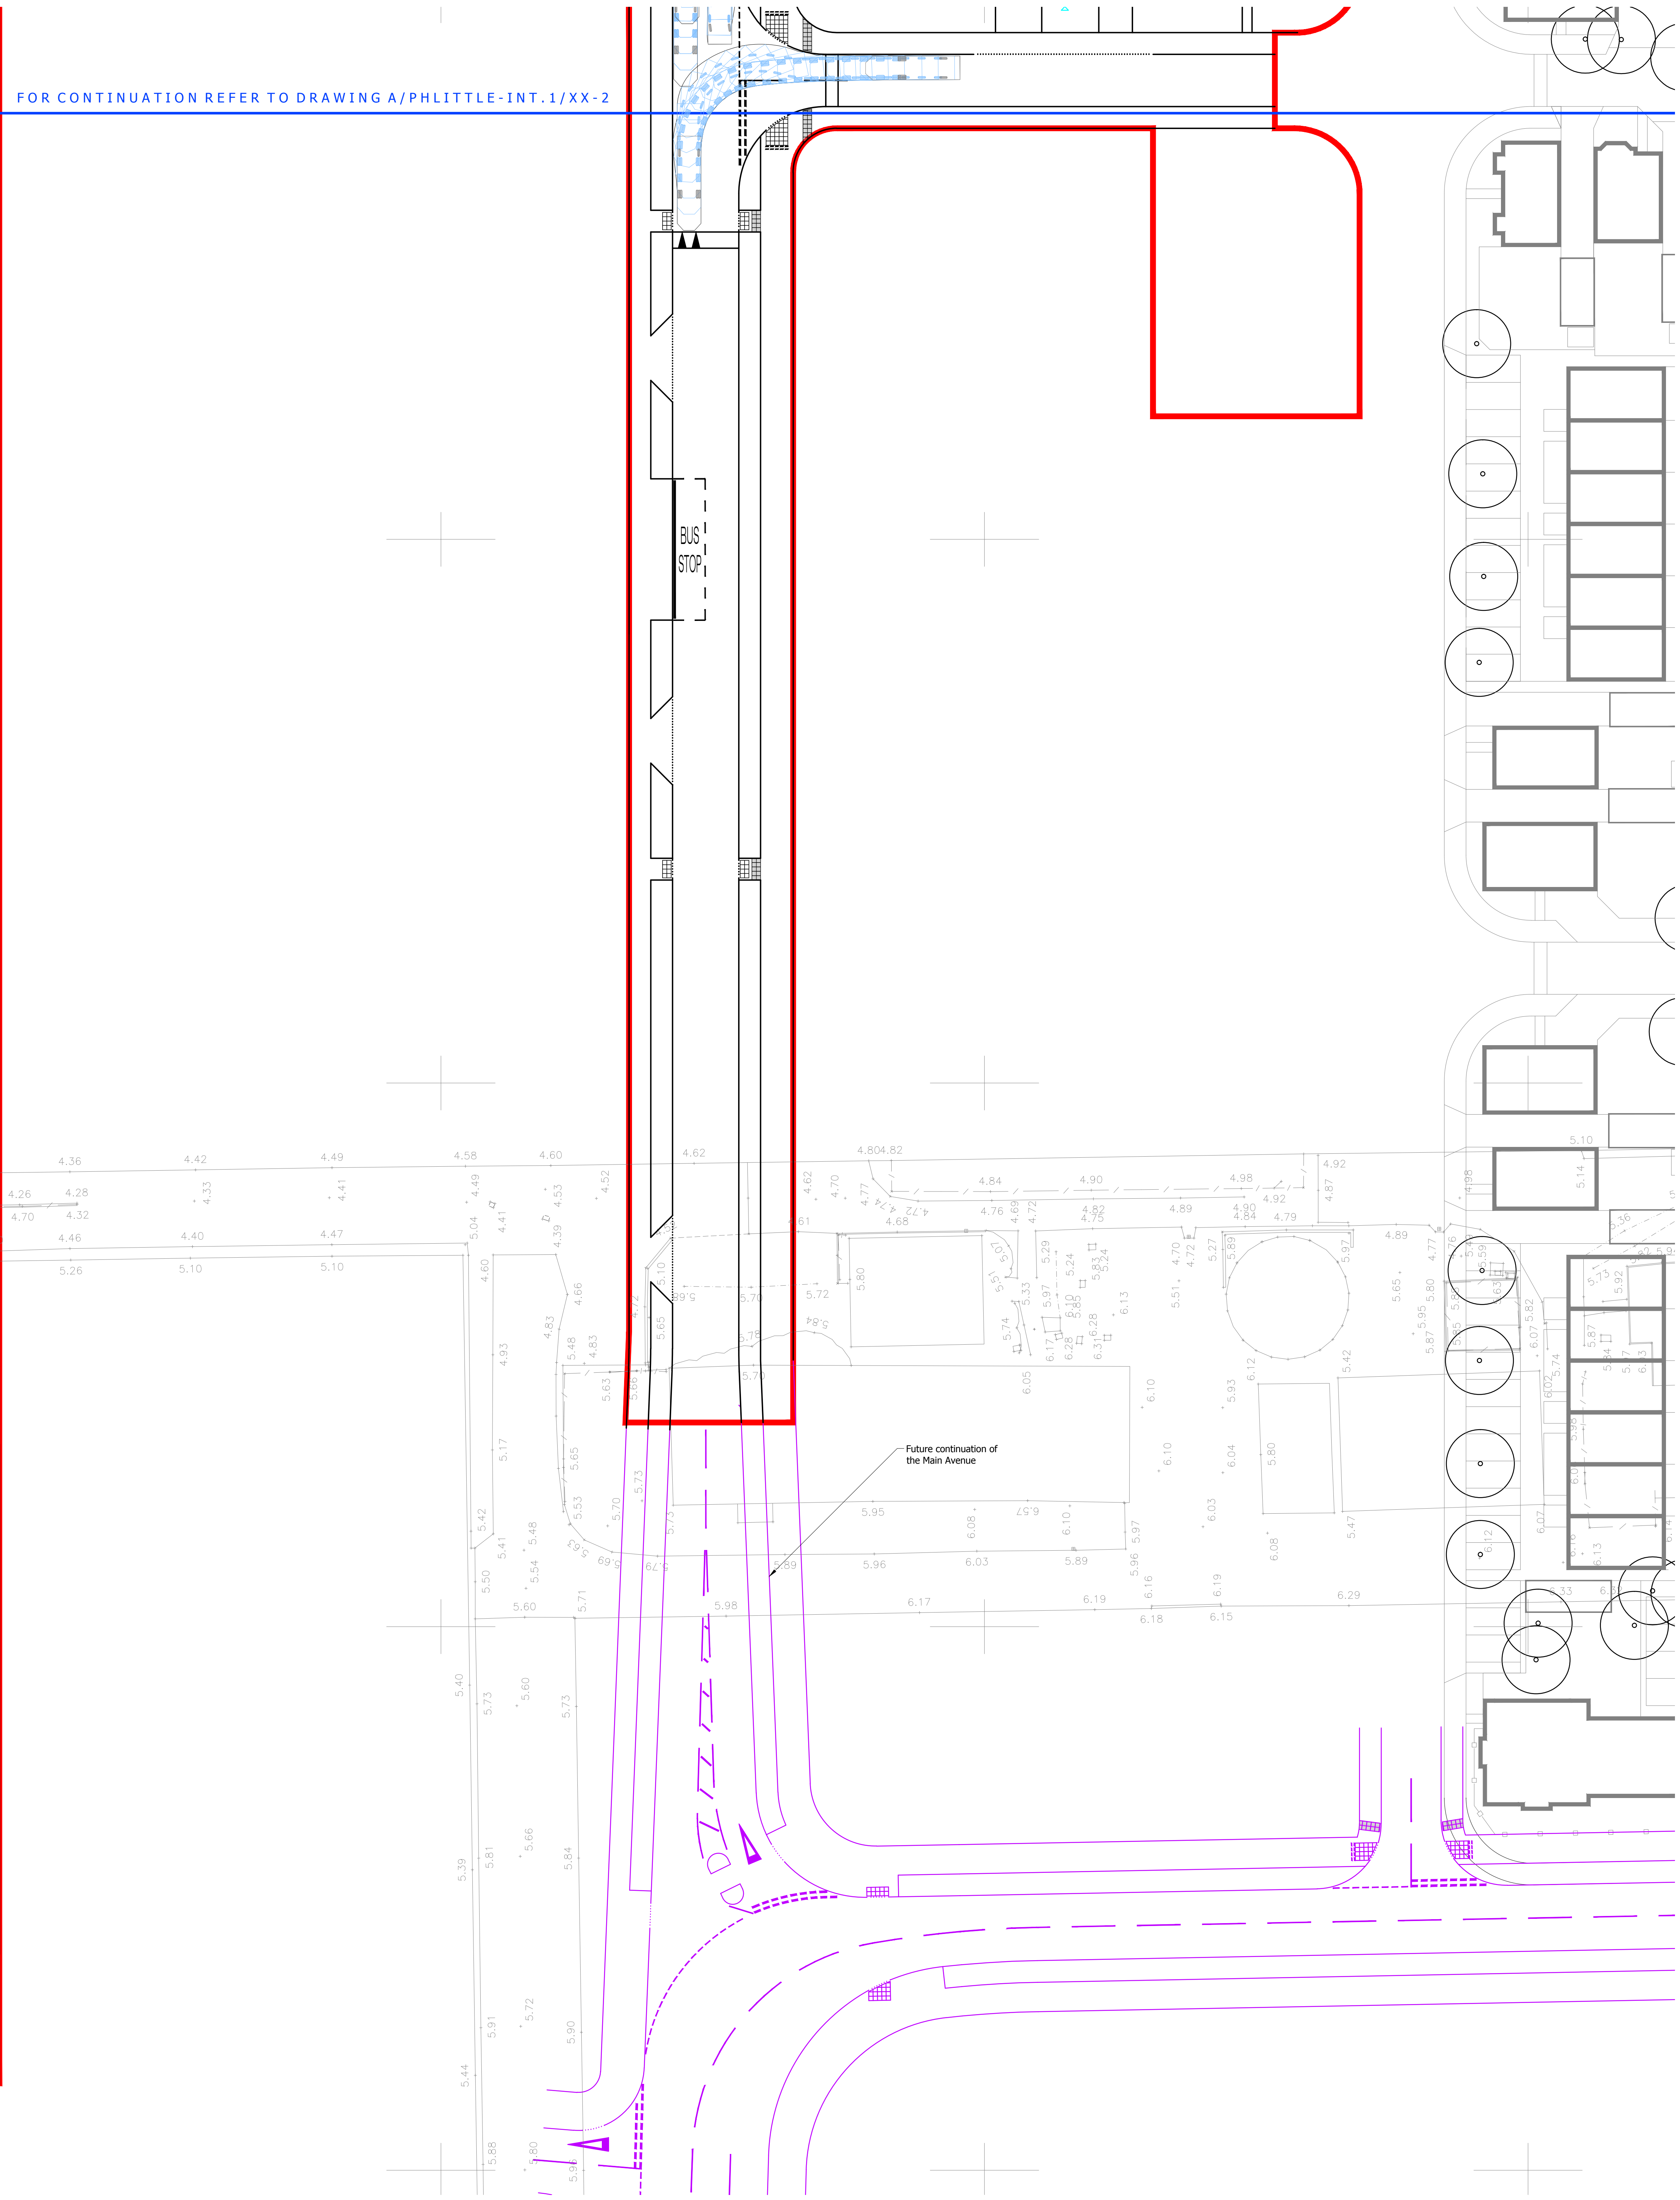


A0 ORIGINAL

© Crown copyright, all rights reserved. 2015. Licence number 100003393.

KEY

- EXISTING KERB LINE
- PROPOSED KERB/EDGING LINE
- PROPOSED DROPPED KERB
- PROPOSED ROAD MARKING
- PROPOSED BUFF COLOURED TACTILE PAVING
- PROPOSED CORDUROY HAZARD WARNING PAVING
- SITE BOUNDARY

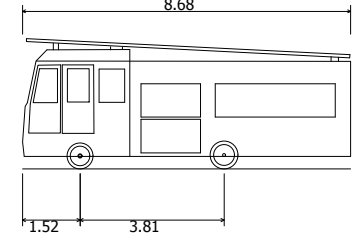

D632 Fire Appliance
Overall Length 8.680m
Overall Width 2.450m
Overall Body Height 2.350m
Min Body Ground Clearance 0.337m
Max Track Width 6.000m
Lock to Lock Time 7.910m

- NOTES:
- Based on topographic survey by WYG drawing numbered GA/AD4029/LAY/01.
 - Site layout taken from PHTV drawing numbered 543_PL_SITE LAYOUT_REV B.

PRELIMINARY
NOT FOR CONSTRUCTION

rev.	amendment	checked	date
P2	Drawing amended following updated site layout received from PHTV dated 08/09/2017. (CIN)	AB	11/09/2017
P1	Initial issue. (CIN)	AB	05/09/2017

m3
mayer brown

Mayer Brown Limited
Lion House, Oriental Road, Woking, Surrey GU24 0AR
Telephone 01483 750 508 Fax 01483 750 437
wokingoffice@mayerbrown.co.uk www.mayerbrown.co.uk

client
PERSIMMON HOMES THAMES VALLEY

project
NORTH LITTLEHAMPTON PHASE 2
PARCEL C1 AND PART PARCELS B2, B4 & C2

scale
1:250

drawn by
CJN

checked by
AB

date
SEPTEMBER 2017

cad file
MASTER.DWG

title
ANTICIPATED SWEEP PATH OF A FIRE TENDER
ACCESSING THE SITE (1 of 2)

drawing number
A/PHLITTLE-INT.1/TK-3

rev.
P2