


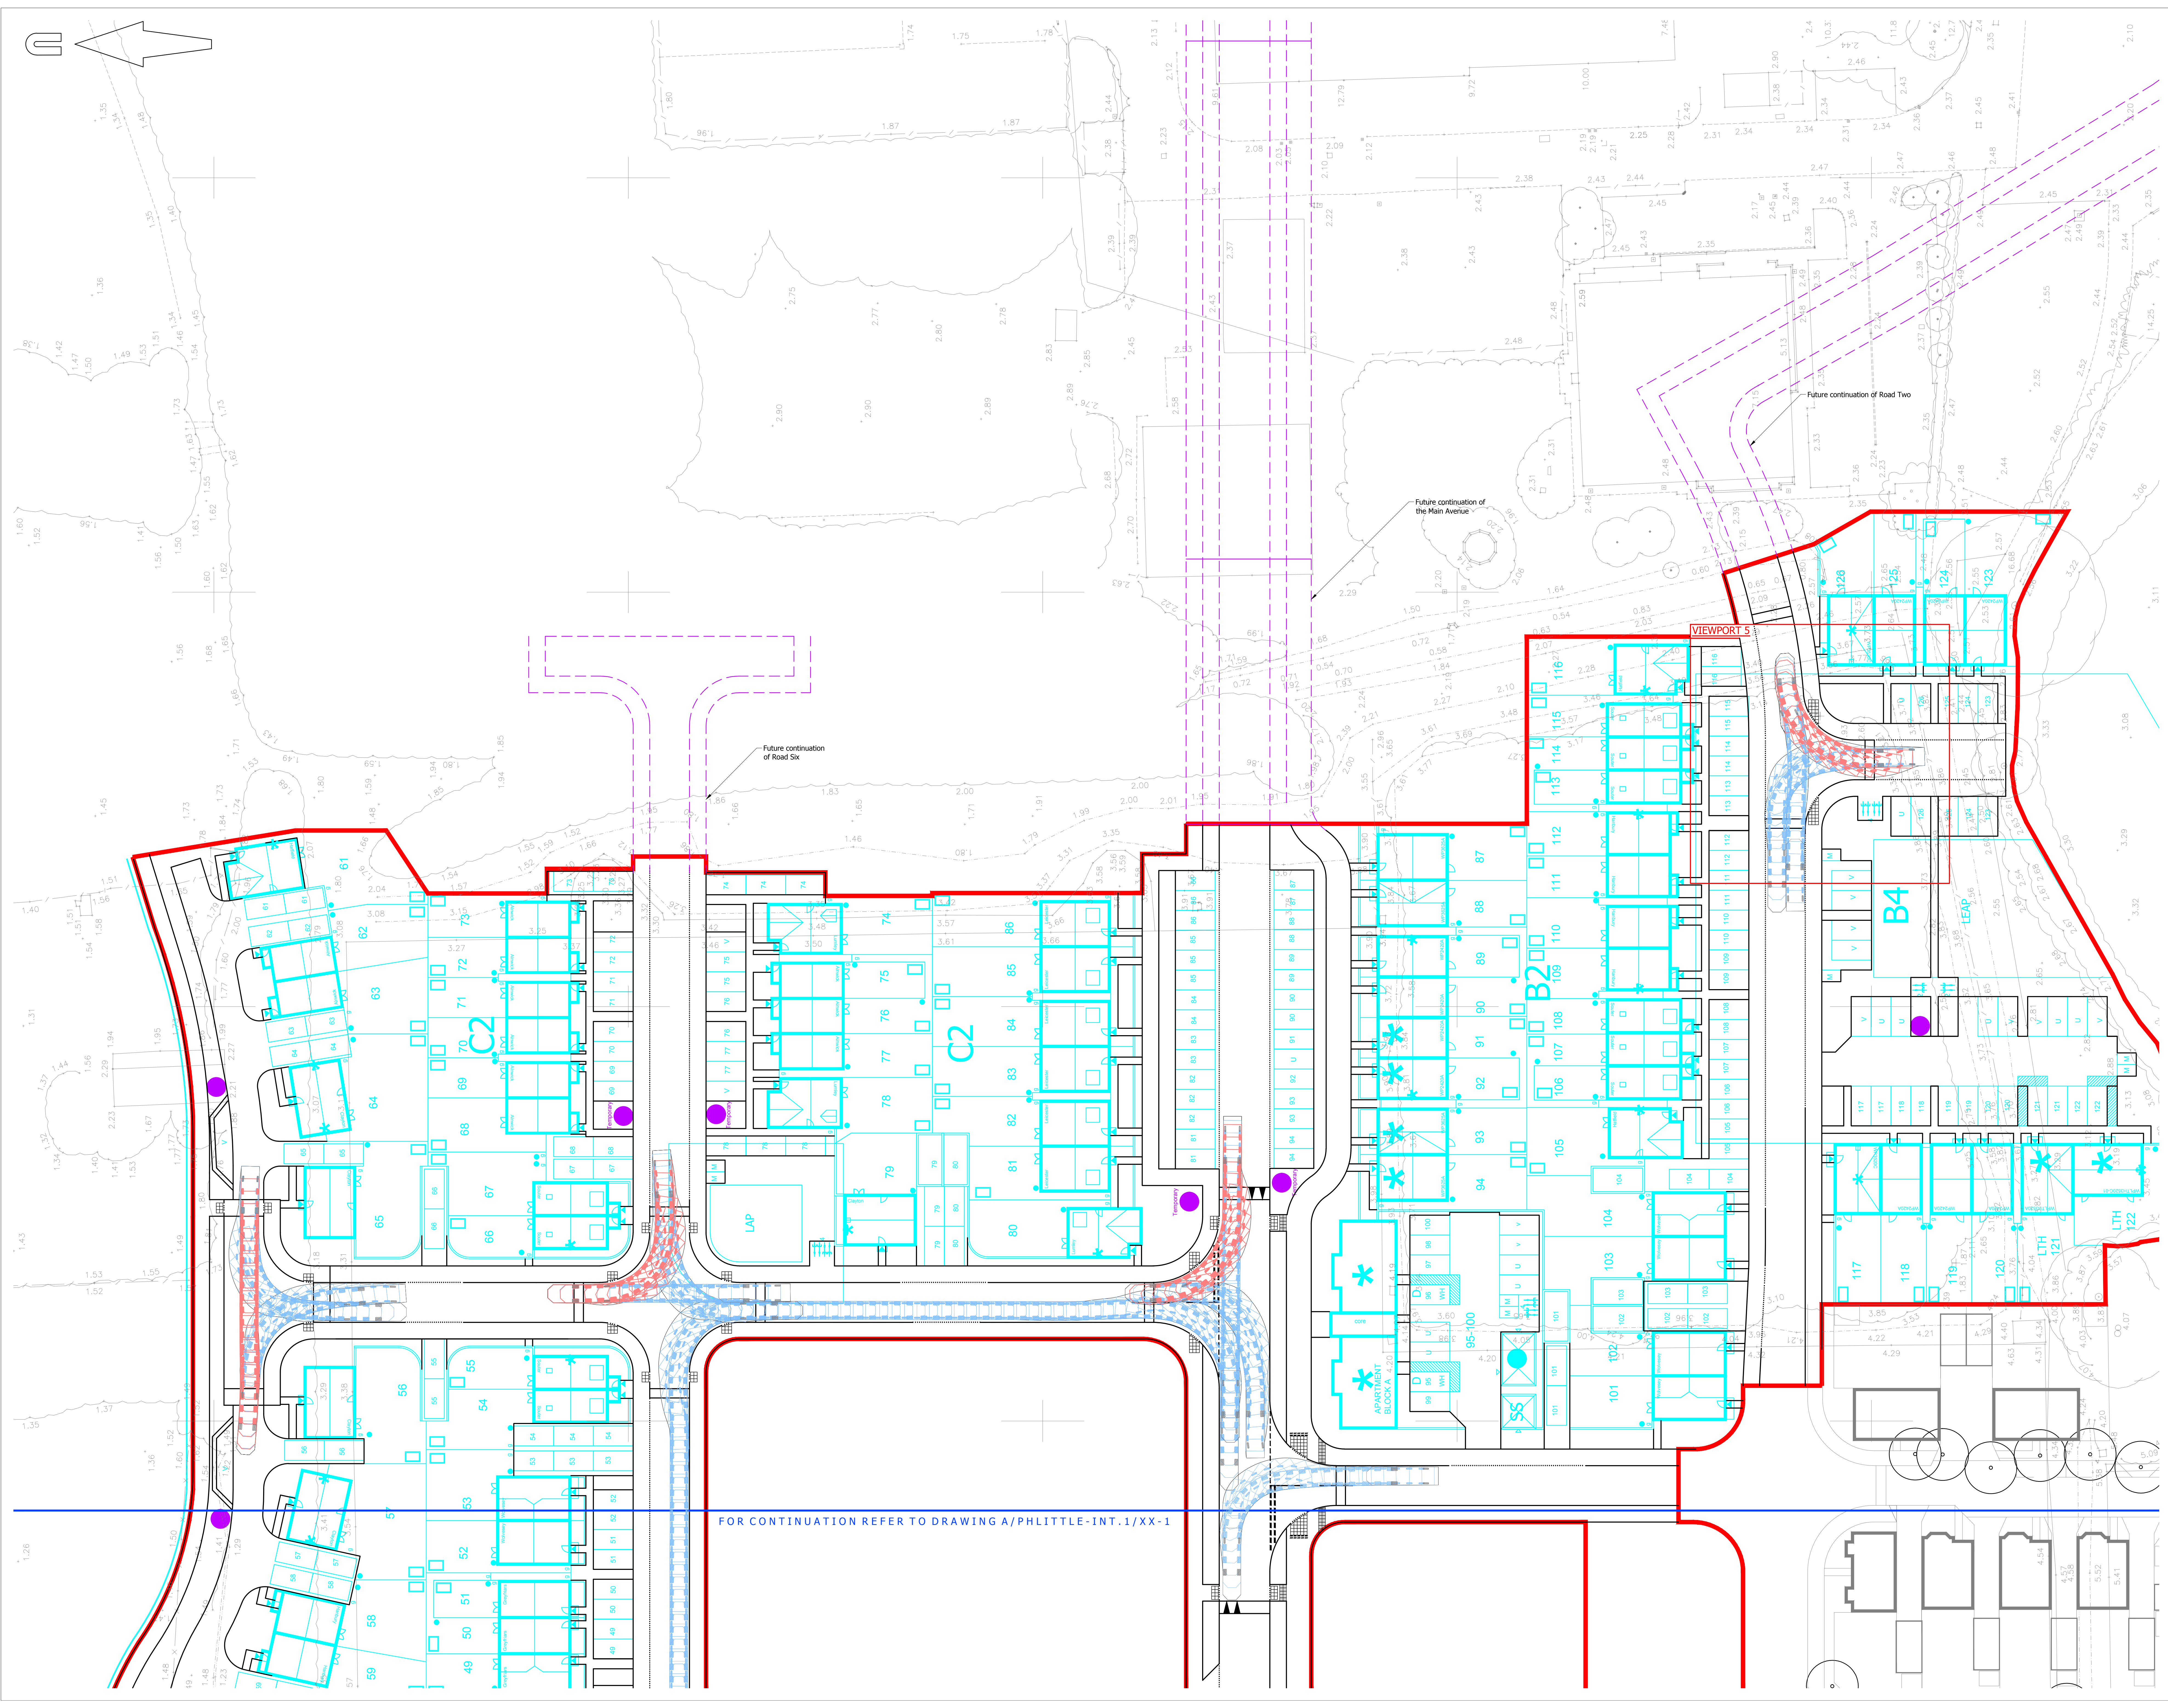

© Mayer Brown Limited Copyright. The drawings, information and data recorded in this document ("the information") is the property of Mayer Brown. This document and the information are made for the use of the addressee recipient and this document may not be used, copied or reproduced in whole or part for any purpose other than the which it was supplied to Mayer Brown. Mayer Brown makes no representation, warranties or duty and accepts no responsibility for any third party who may rely upon or use the information or the information.

A0 ORIGINAL

© Crown copyright, all rights reserved. 2017. Licence number 300003393.

KEY

- EXISTING KERB LINE
- PROPOSED KERB/EDGING LINE
- PROPOSED DROPPED KERB
- PROPOSED ROAD MARKING
- PROPOSED BUFF COLOURED TACTILE PAVING
- PROPOSED CORDUROY HAZARD WARNING PAVING
- LIMIT OF WORKS

D632 Fire Appliance
Overall Length 8.680m
Overall Width 2.450m
Overall Body Height 3.250m
Min Body Ground Clearance 0.337m
Max Track Width 2.600m
Lock to Lock Time 6.00s
Kerb to Kerb Turning Radius 7.910m

NOTES:

- Based on topographic survey by WYG drawing numbered GA/AD4029/LAY/01.
- Site layout taken from PHTV drawing numbered 543_PL SITE LAYOUT_REV 8.

PRELIMINARY
NOT FOR CONSTRUCTION

P2	Drawing amended following updated site layout received from PHTV dated 08/09/2017. (030)	AB	11/09/2017
P1	Initial Issue. (030)	AB	06/09/2017

rev.	amendment	checked	date

m3
mayer brown

Mayer Brown Limited
Lion House, Oriental Road, Woking, Surrey GU24 0AR
Telephone 01483 750 508 Fax 01483 750 437
wokingoffice@mayerbrown.co.uk www.mayerbrown.co.uk

client
PERSIMMON HOMES THAMES VALLEY

project
NORTH LITTLEHAMPTON PHASE 2
PARCEL C1 AND PART PARCELS, B2, B4 & C2

scale
1:250 drawn by QJN checked by AB

date
SEPTEMBER 2017 cad file MASTER.DWG

title
ANTICIPATED SWEEP PATH OF A FIRE TENDER
ACCESSING THE SITE (2 of 2)

drawing number
A/PHLITTLE-INT.1/TK-4

rev.
P2

FOR CONTINUATION REFER TO DRAWING A/PHLITTLE-INT.1/XX-1