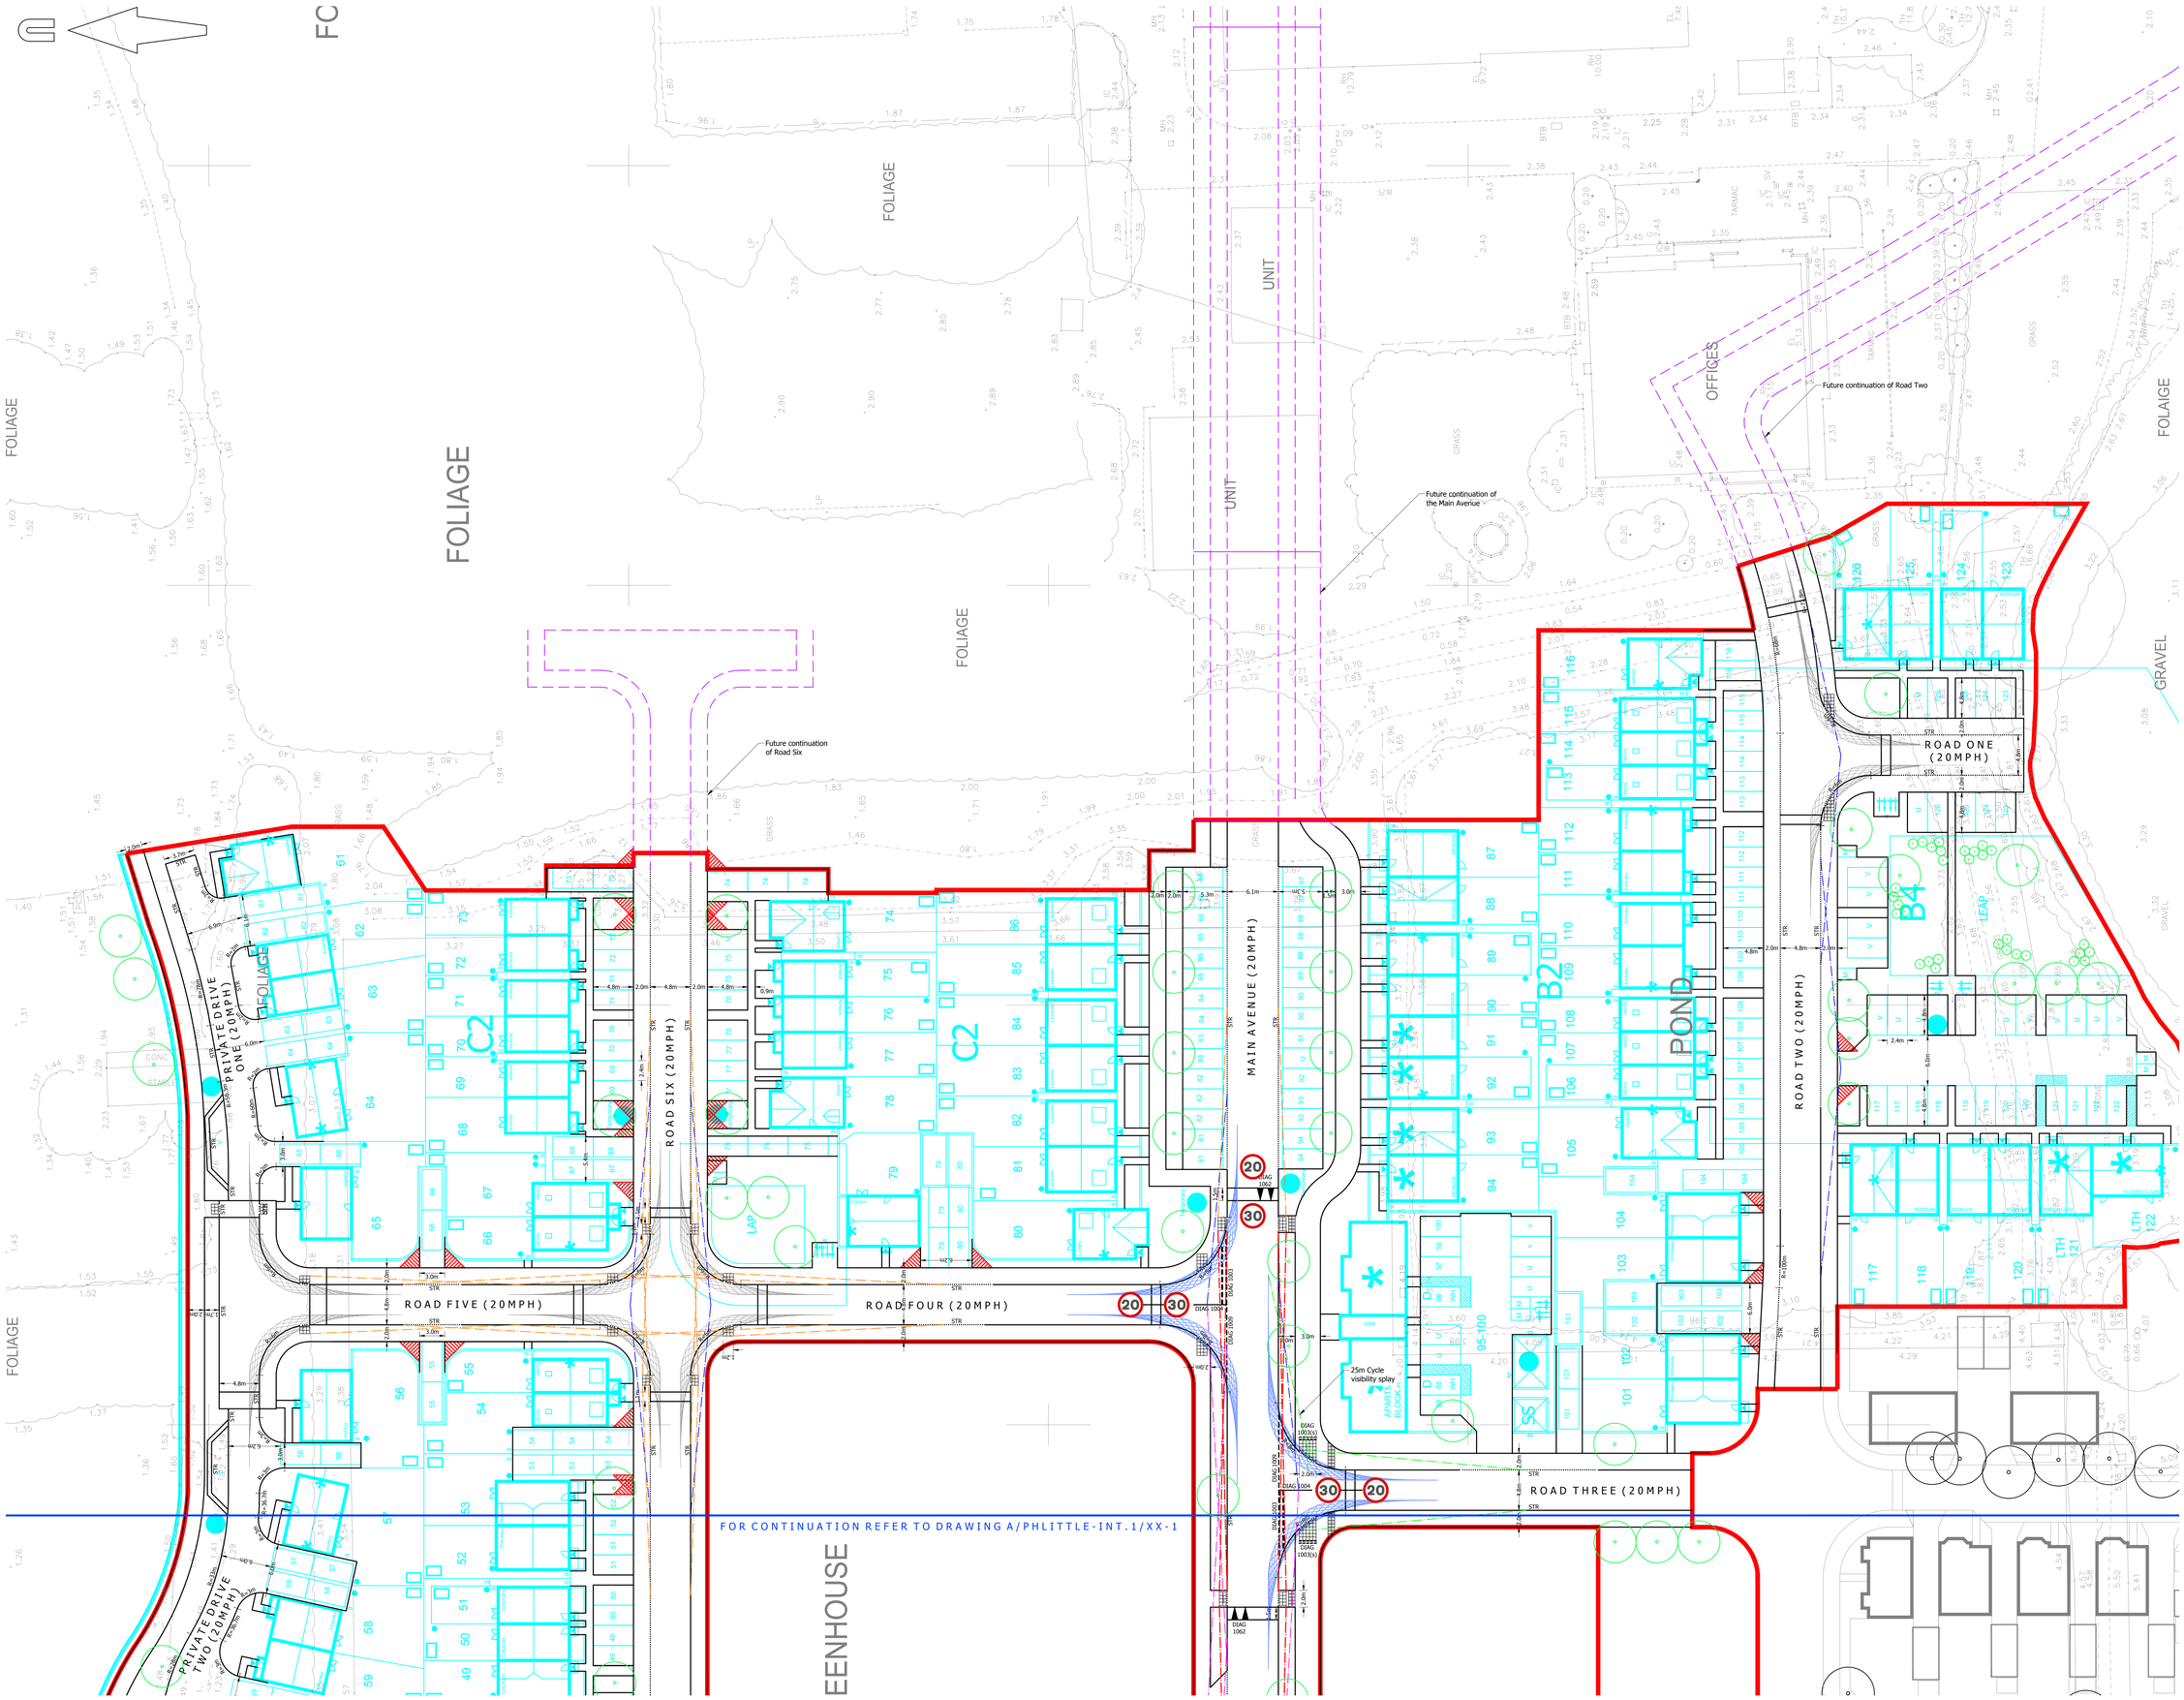
FOLIAGE
FOLIAGE
FOLIAGE