



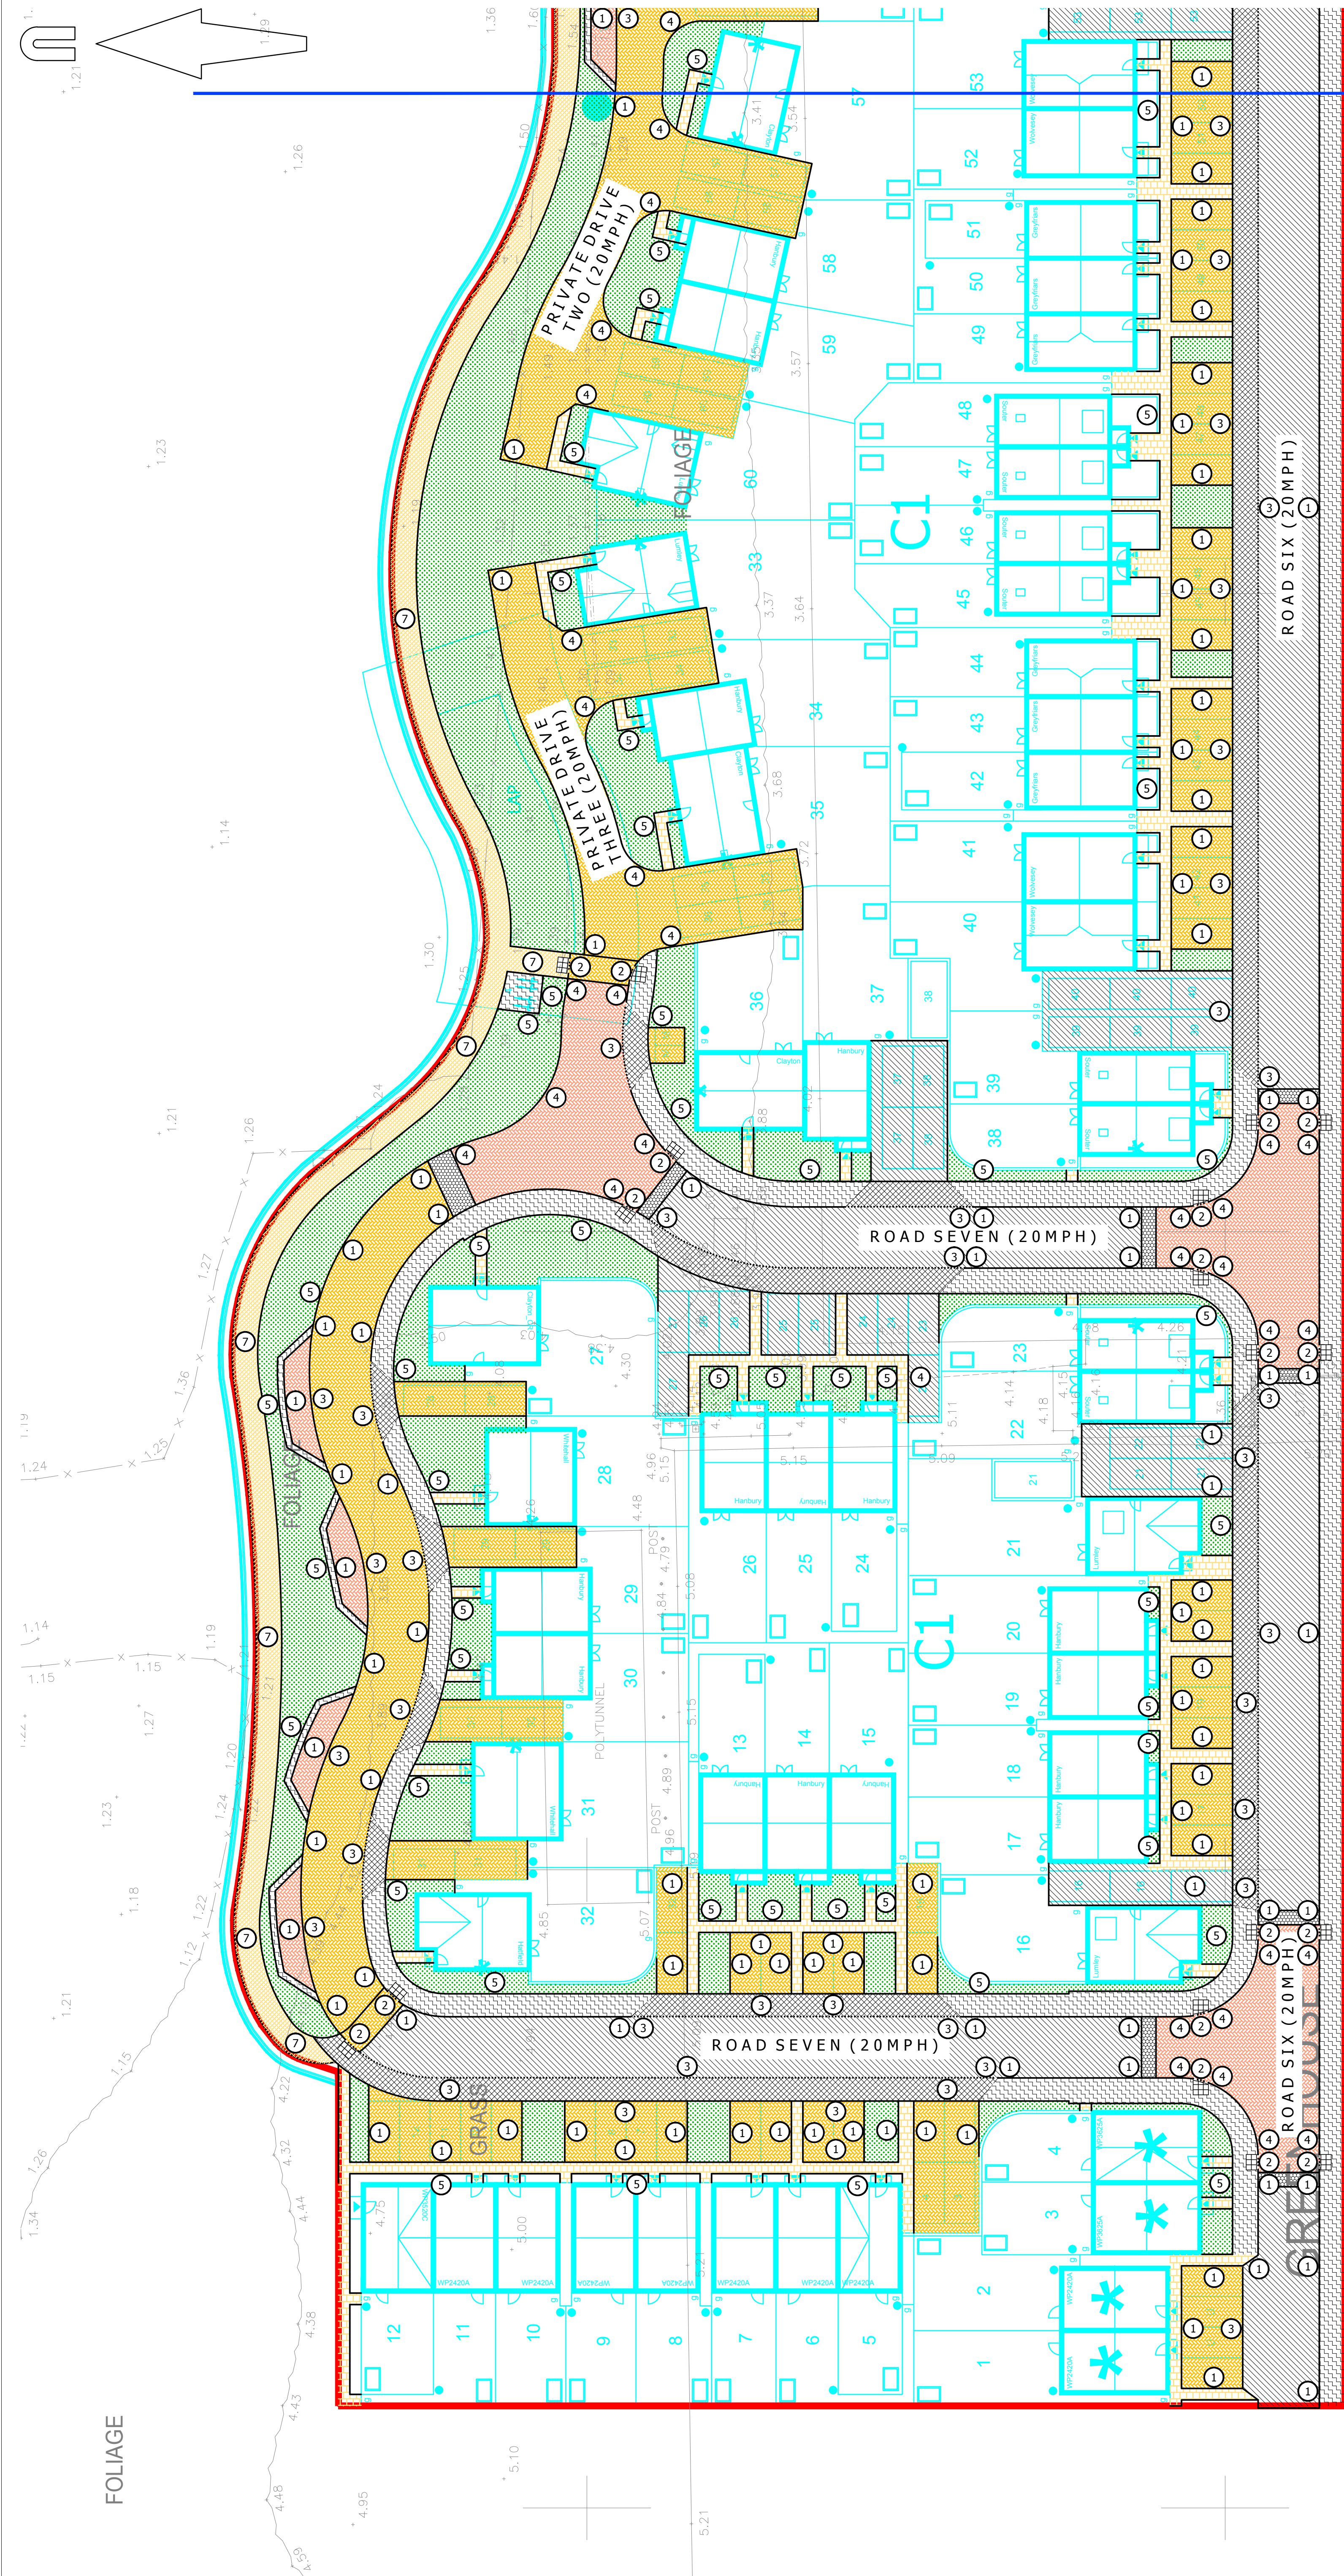

FOR CONTINUATION REFER TO DRAWING A/PHLITTLE-INT.1/XX-2

GREENHOUSE

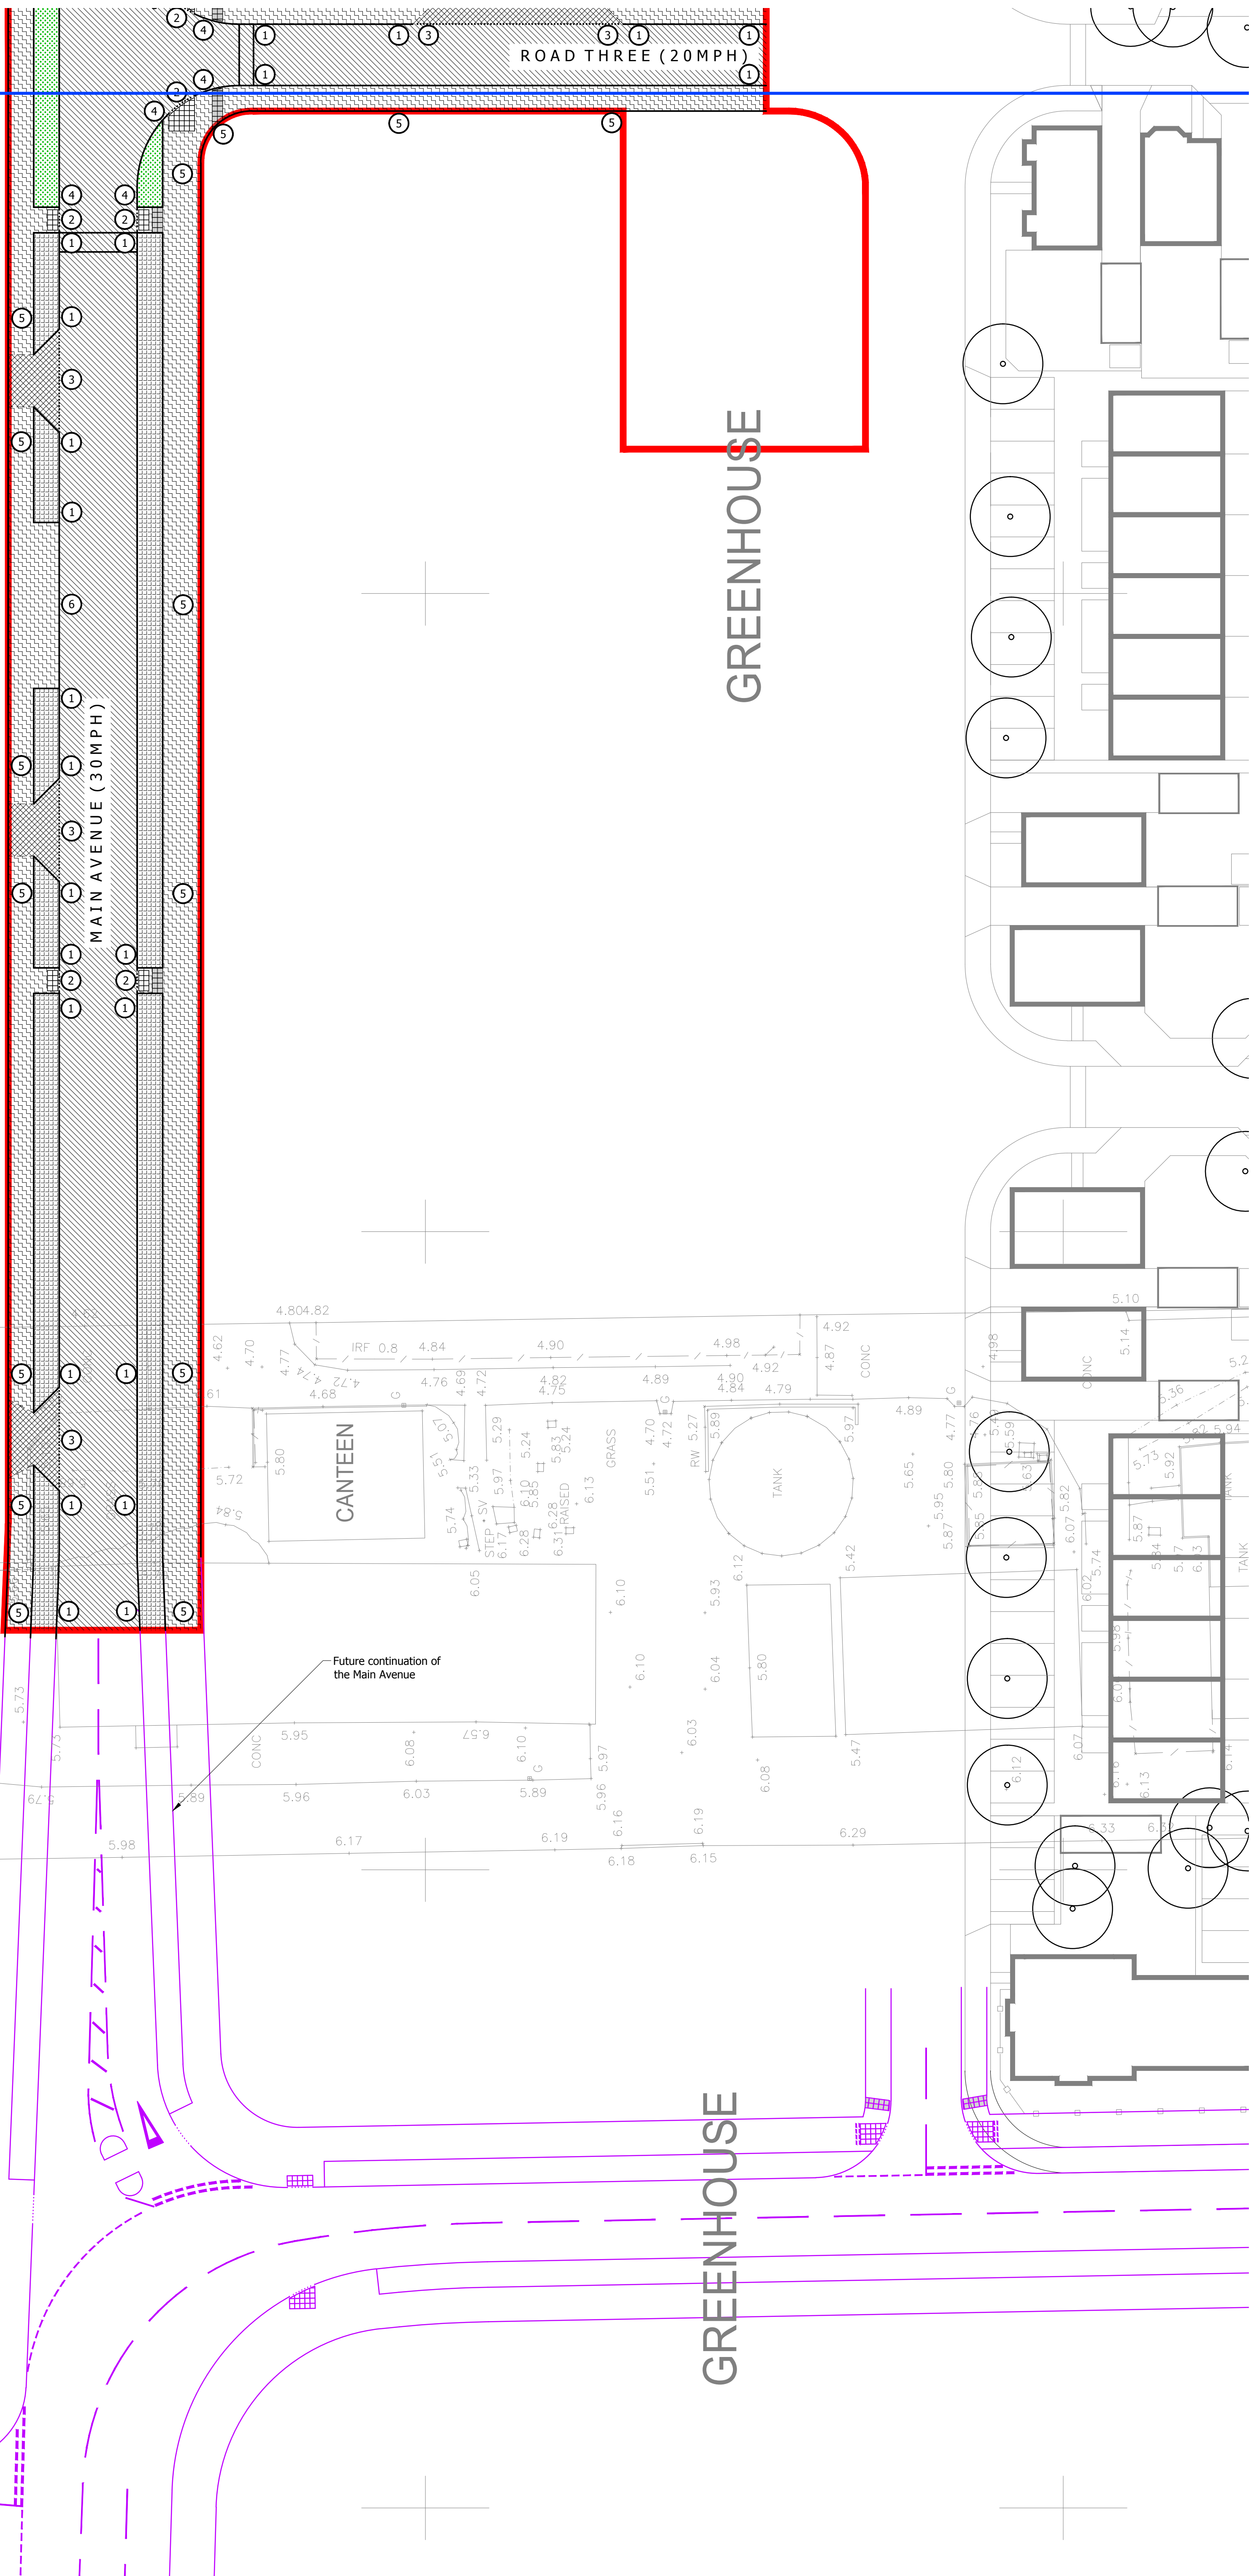

A0 ORIGINAL

© Crown copyright, all rights reserved. 2015. Licence number 30003393.

KEY

- EXISTING KERB LINE
- PROPOSED KERB/EDGING LINE
- PROPOSED DROPPED KERB
- PROPOSED BITUMEN MACADAM CARRIAGEWAY SURFACING (WSCC DETAIL S278/38/21)
- PROPOSED MARSHALLS BLOCK PAVED CARRIAGEWAY SURFACING (BRINDLE) LAID IN HERRINGBONE PATTERN (WSCC DETAIL S278/38/21)
- PROPOSED MARSHALLS BLOCK PAVED RAMP (BRINDLE) CONSTRUCTION TYPE 5 (WSCC DETAIL S278/38/16)
- PROPOSED MARSHALLS BLOCK PAVED SHARED / PRIVATE DRIVE SURFACING (BRAKEN) LAID IN HERRINGBONE PATTERN (WSCC DETAIL S278/38/21)
- PROPOSED MARSHALLS BUFF COLOURED SLAB PRIVATE FOOTWAY CONSTRUCTION
- PROPOSED BITUMEN MACADAM FOOTWAY CONSTRUCTION (WSCC DETAIL S278/38/04)
- PROPOSED BITUMEN MACADAM FOOTWAY CROSSOVER TYPE 1 (WSCC DETAIL S278/38/07)
- PROPOSED RURAL FOOTPATH CONSTRUCTION (WSCC DETAIL S278/38/06)
- PROPOSED GRANITE SETT CONSTRUCTION WITH TREE FITS (REFER TO LANDSCAPE ARCHITECT DRAWINGS)
- PROPOSED SOFT LANDSCAPING (REFER TO LANDSCAPE ARCHITECT DRAWINGS)
- PROPOSED BUFF COLOURED TACTILE PAVING
- PROPOSED CORDUROY HAZARD WARNING PAVING
- SITE BOUNDARY**
- KERB TYPES**
- TYPE 1 - HB2 - 125mm UPSTAND
- TYPE 2 - BN - 0 - 6mm UPSTAND (DROPPED CROSSING)
- TYPE 3 - BN - 25mm UPSTAND (VEHICULAR CROSSOVER)
- TYPE 4 - BN - 50mm UPSTAND (UPSTAND ON RAISED TABLE)
- TYPE 5 - EF - FLUSH
- TYPE 6 - BUS KERB - 160mm UPSTAND
- TYPE 7 - 40mm x 150mm TIMBER EDGING (WSCC DETAIL S278/38/06)

NOTES:

- Based on topographic survey by WYG drawing numbered GG/A044029/LAY/01.
- Site layout taken from PHTV drawing numbered S43_PL SITE LAYOUT_REV B.

PRELIMINARY
NOT FOR CONSTRUCTION

rev.	amendment	checked	date
P10	Drawing amended following updated site layout received from PHTV dated 07/09/2017. (OIN)	AB	11/09/2017
P9	Private drives amended to suit vehicle swept paths. (OIN)	AB	05/09/2017
P8	Areas of cycle/motorcycle parking and landscaping updated. (OIN)	OIN	23/08/2017
P7	Layout amended following updated site layout and comments received from PHTV dated 22/06/2017. (OIN)	AB	22/06/2017
P6	Layout amended following updated site layout received from PHTV dated 06/06/2017. (OIN)	OIN	17/06/2017
P5	Layout updated following comments from WSCC dated 15/05/2017. (OIN)	AB	07/07/2017
P4	Tree locations added and parking surfaces updated. (OIN)	SF	24/03/2017
P3	Kerb types added and surface treatments updated. (OIN)	AB	21/03/2017
P2	Drawing updated following new site layout received from PHTV dated 13/03/2017. (OIN)	AB	17/03/2017
P1	Initial issue. (OIN)	AB	28/02/2017

m3
mayer brown

Client
PERSIMMON HOMES THAMES VALLEY

Project
NORTH LITTLEHAMPTON PHASE 2
PARCEL C1 AND PART PARCELS, B2, B4 & C2

Scale
1:250

Date
FEBRUARY 2017

Title
SURFACE TREATMENTS DRAWING (1 OF 2)

Drawing number
A/PHLITTLE-INT.1/11-1

Rev.
P10