


AWV39

Acoustic wall ventilator


Physical specification

All measurements in millimetres


Weight: 0.7440kg
Materials: PVC

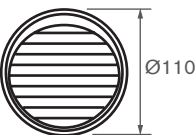

External grille (supplied separately)

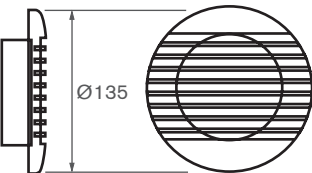

Internal

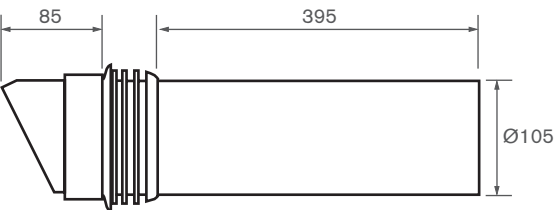


Side

Features and benefits


- Designed for use in refurbishment applications.
- 2500mm² equivalent area performance.
- Provides acoustic attenuation to D_{n,e,w} 39dB.
- Suitable for wall thicknesses 255–370mm.

Performance


Model	Acoustic performance D _{n,e,w} (dB)	Equivalent area mm ²
AWV39	39	2500

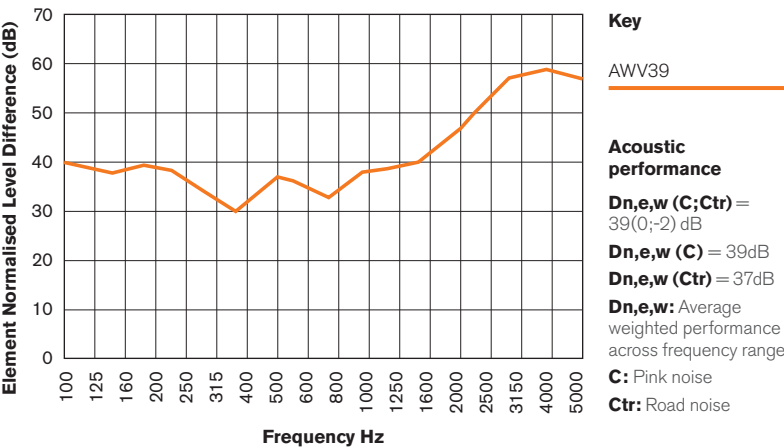


Installation

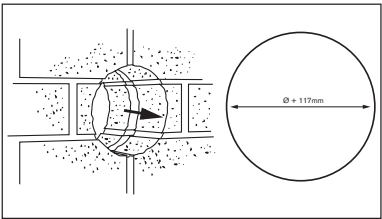


Using a 117mm core drill, cut a hole through wall

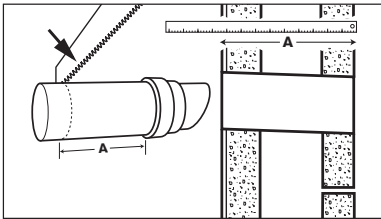

Measure wall thickness and cut down plastic sleeve as required

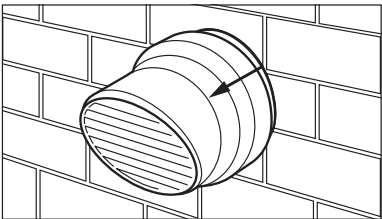

Push the sleeve through the wall. The seal will automatically sit between the sleeve and the external grille, providing a watertight fit

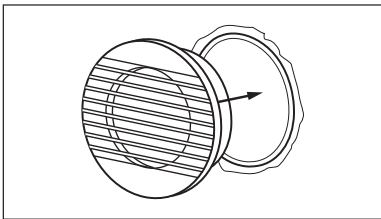

Push fit internal grille