




LEGEND - ROOF FINISHES

Imreys  
Beauvoise Slate  
HP17 (or similar)



Imreys  
Beauvoise Slate  
HP10 (or similar)

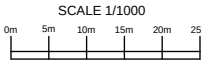

|     |   |            |
|-----|---|------------|
| B   | Drawing revised to reflect layout changes.<br>Turning heads to plots 33, 40 & 41 extended as advised by Engineer.<br>Plots 27 - 32 shifted slightly to accommodate separation between<br>units and their parking provision. Clayton (p.27) rotated to make rear garden<br>more efficient. | 05.09.2017 |
| A   | Site layout revised to accommodate LA comments.   | 07.07.2017 |
| Rev |   | Date       |



Persimmon Homes Thames Valley  
Persimmon House, Knoll Road,  
Camberley, Surrey GU15 3TQ  
Tel: 01276 808080

|                          |                        |
|--------------------------|------------------------|
| Site:                    | Date:                  |
| Phase 2<br>Littlehampton | February 2017          |
| Scale:                   | 1:1000 @ A3            |
| Org No:                  | 543_PS_SITE LAYOUT_106 |

|                 |                             |
|-----------------|-----------------------------|
| Drawing Title:  | Site Layout - ROOF FINISHES |
| Drawing Status: | Drawn:<br>Rev:              |
| SUBMITTED       | KJ<br>B                     |