
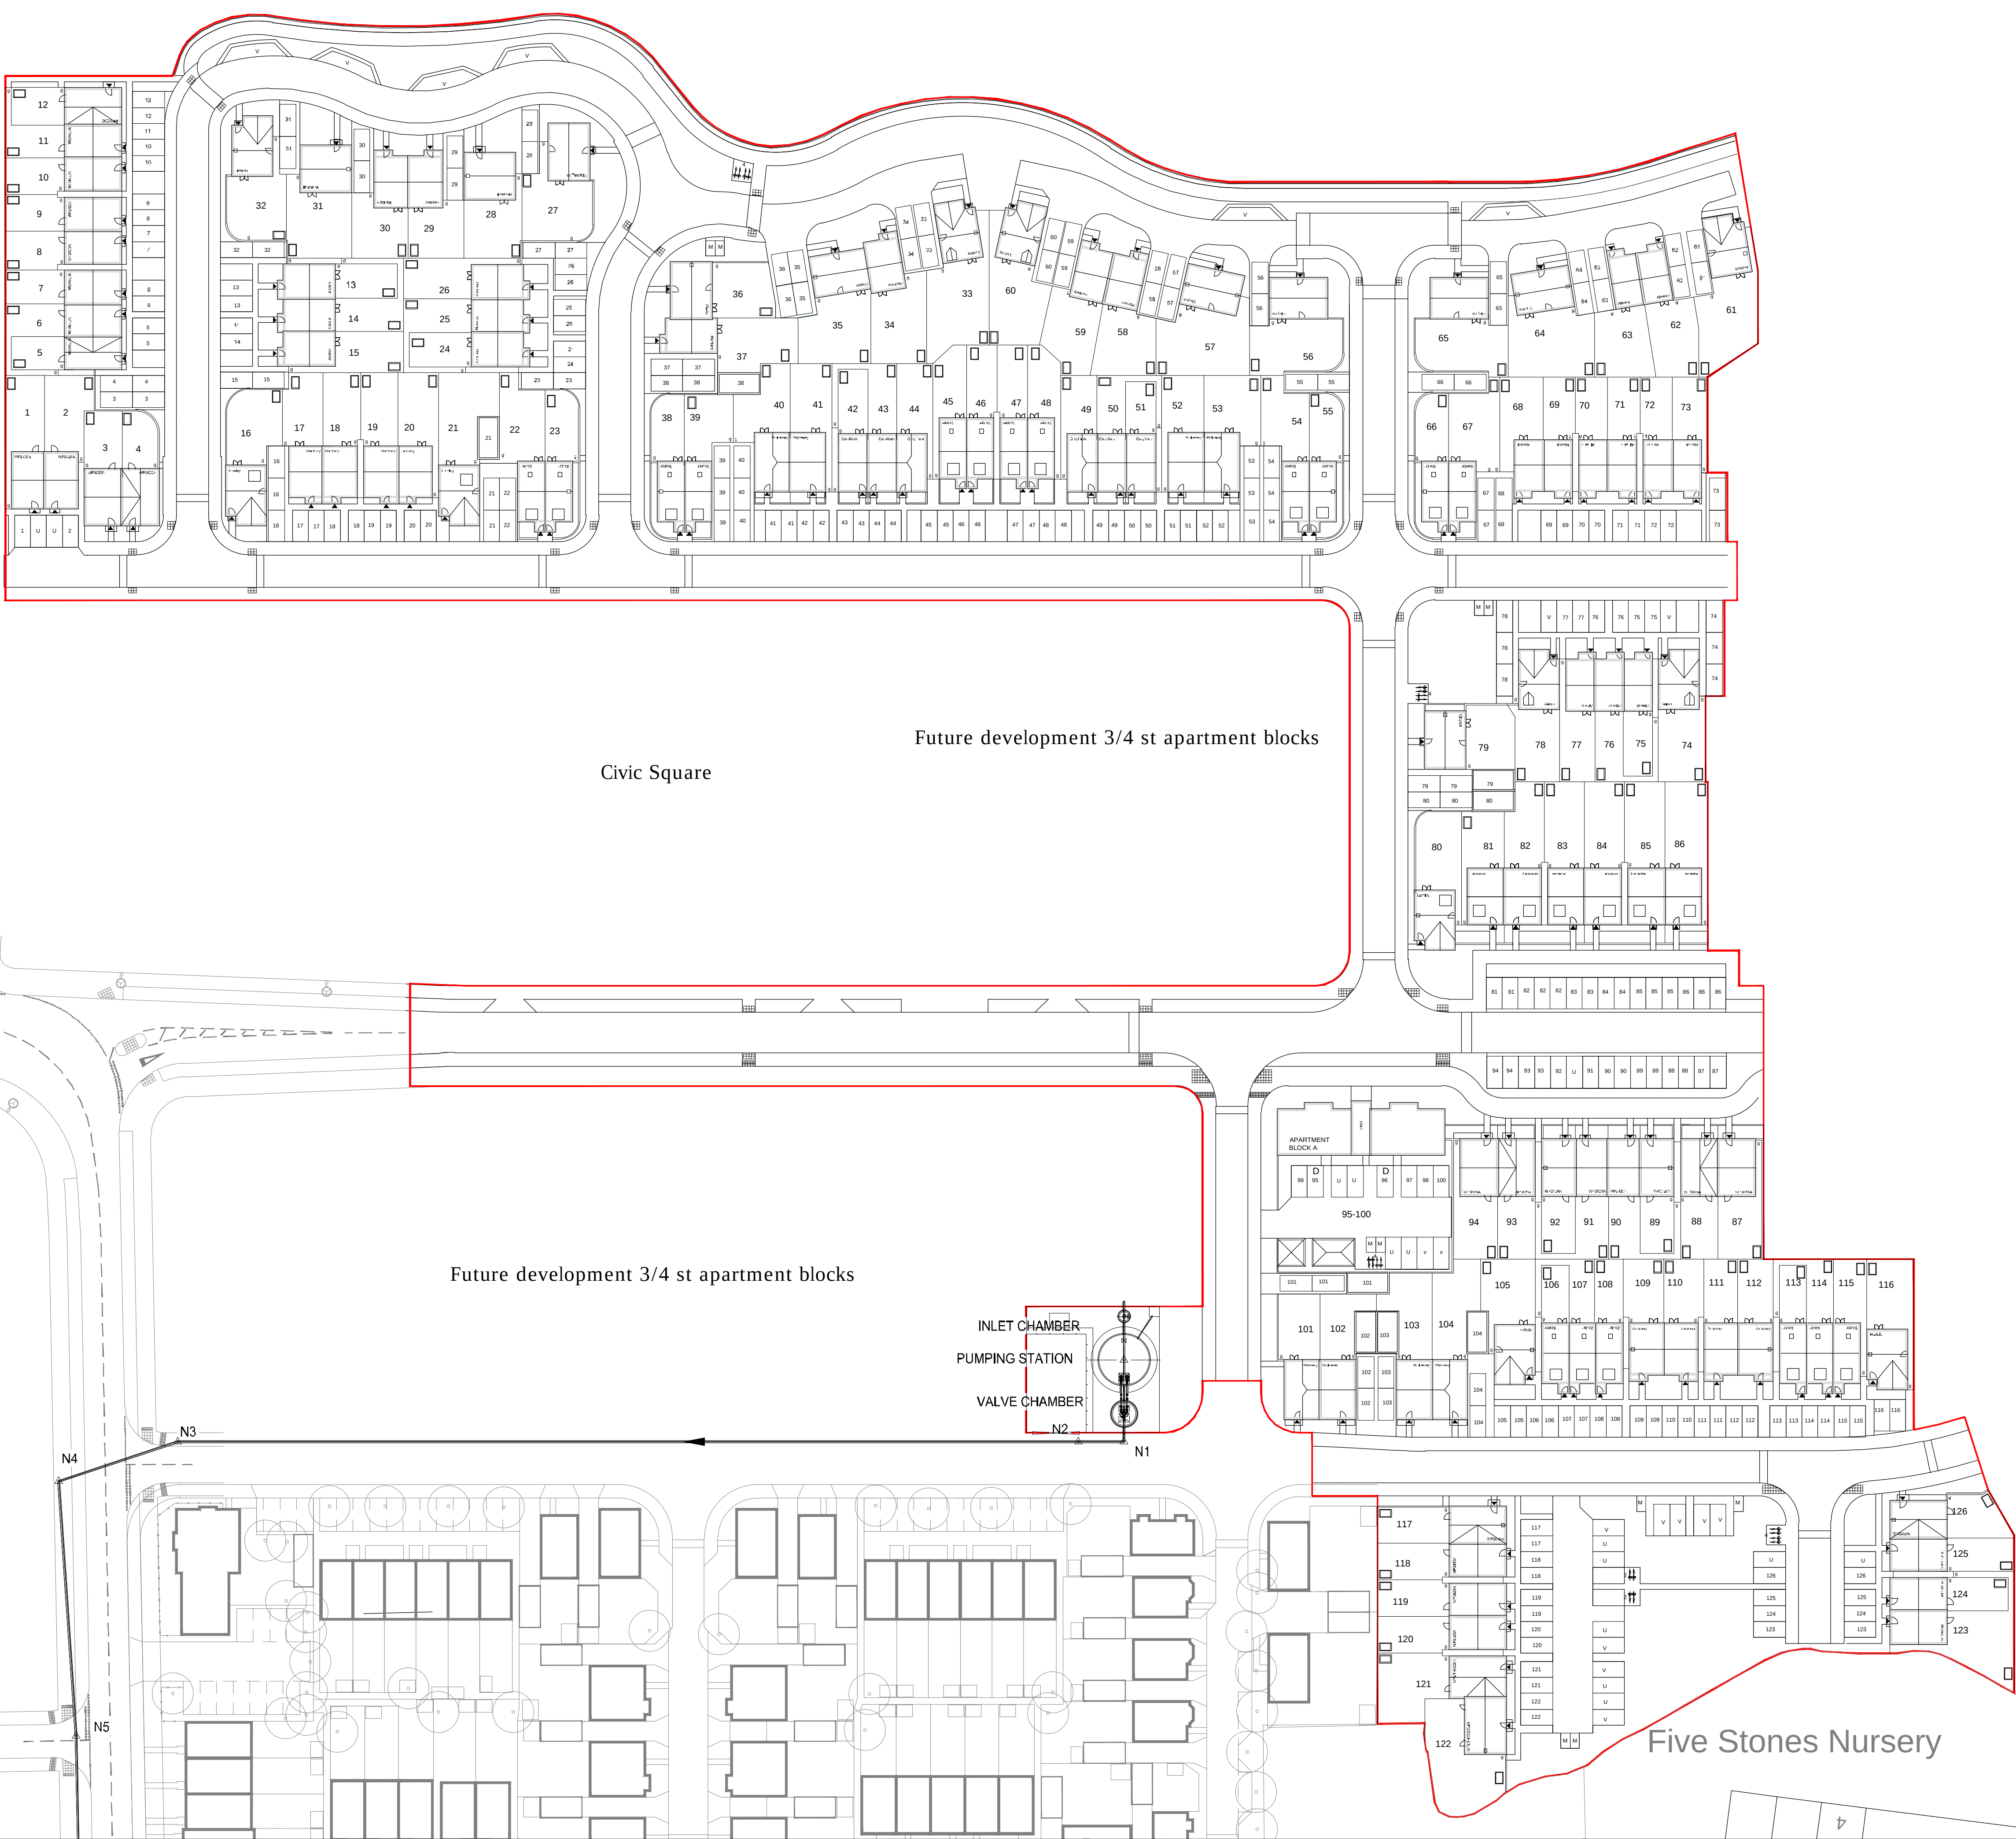


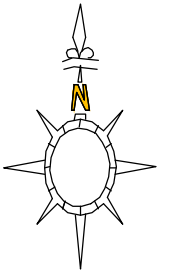

REV B Littlehampton Phase 2				
	SQF	Bedrooms	NO ON SITE	TOTAL SQF
Market				
Ainwick	638	2	11	7018
Hambury	761	3	20	15220
Southe	532	3	18	16776
Harlow	525	3	4	3876
Clayton	599	3	8	7882
Whitehall	1013	4	2	2026
Greyfriars	1088	3	6	6406
Leicester	1162	4	6	6972
Lumley	1220	4	7	8540
Wolverey	1359	4	8	10712
Total Market			90	85540
HA Shared Ownership				
WP2420A	803	2	15	12046
WP3230C	509	3	3	2727
WP3235A	1220	3	2	2400
			20	17172
HA Affordable				
WP2420A	803	2	4	3212
WP3235A	1200	3	4	4800
WFLTH3235A	1014	3	1	1014
WFLTH3235C-01	1014	3	1	1014
HA-F 2bed 4 person	740	2	4	2980
HA-F-VH 2 bed 3 person	779	2	2	1558
			16	14568
Total HA (28.5%)			36	31730
TOTAL ON SITE			126	117270

SCALE 1/500
0m 5m 10m 15m 20m 25m

B

Drawing revised to reflect layout changes.
Turning heads to plots 33, 60 & 63 extended as advised by Engineer.
Plots 27 - 32 shifted slightly to accommodate separation between
units and their parking provision. Clayton (p.27) revised to make rear
garden more efficient

05.09.17

A

Site layout revised to accommodate LA comments.

07.07.2017

Rev

Date

PERSIMMON

Together, we make a home

Persimmon Homes Thames Valley
Persimmon House, Knoll Road,
Camberley, Surrey GU15 3TQ
Tel: 01276 808080

Site:

Phase 2
Littlehampton

Date:

February 2017

Scale:

1:500 @ A1

Org No:

543_PL_SITE LAYOUT_100

Drawing Title:

Site Layout - INFORMATION

Drawing Status:

SUBMITTED

Drawn:

KJ

Rev:

B

ARUN DISTRICT COUNCIL LU122127RES