



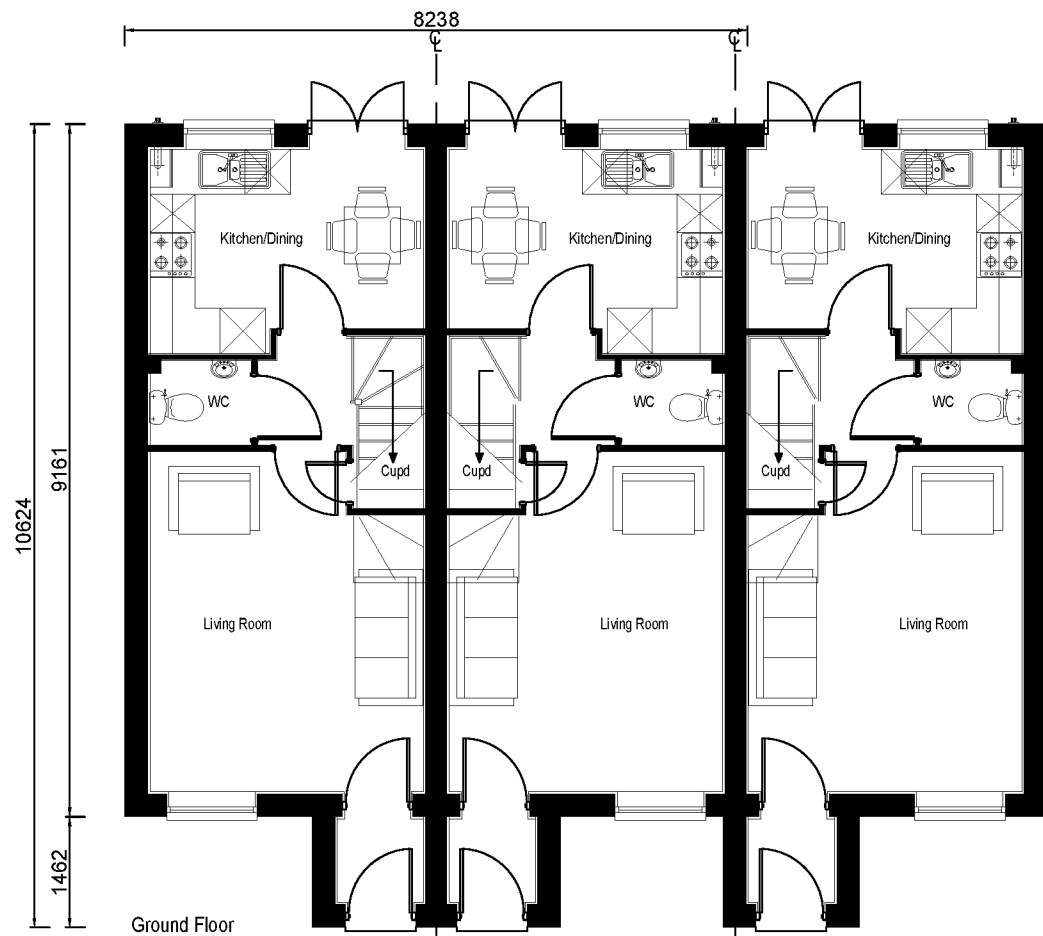

Plots:
106, 115

Plots:
107, 114

Plots:
108, 113

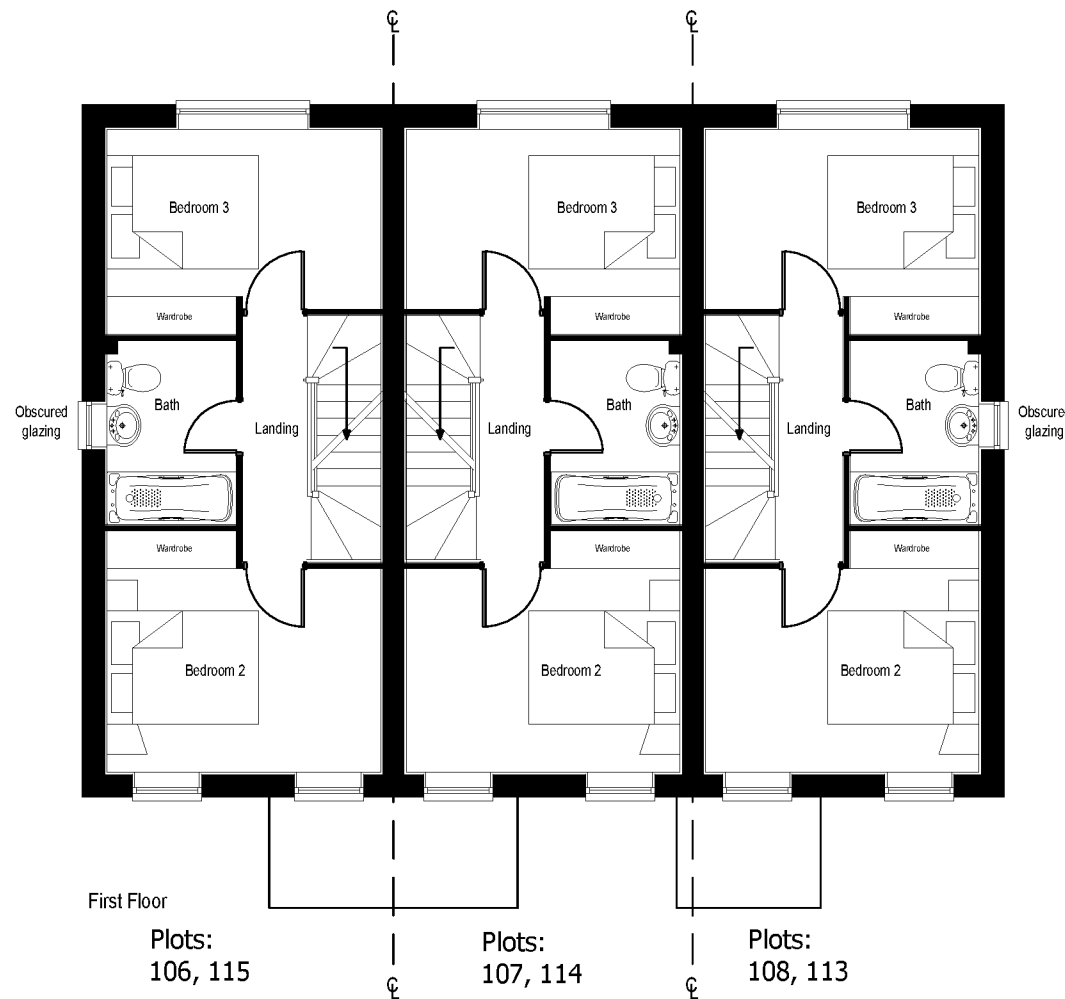


First Floor

Plots:
106, 115

Plots:
107, 114

Plots:
108, 113

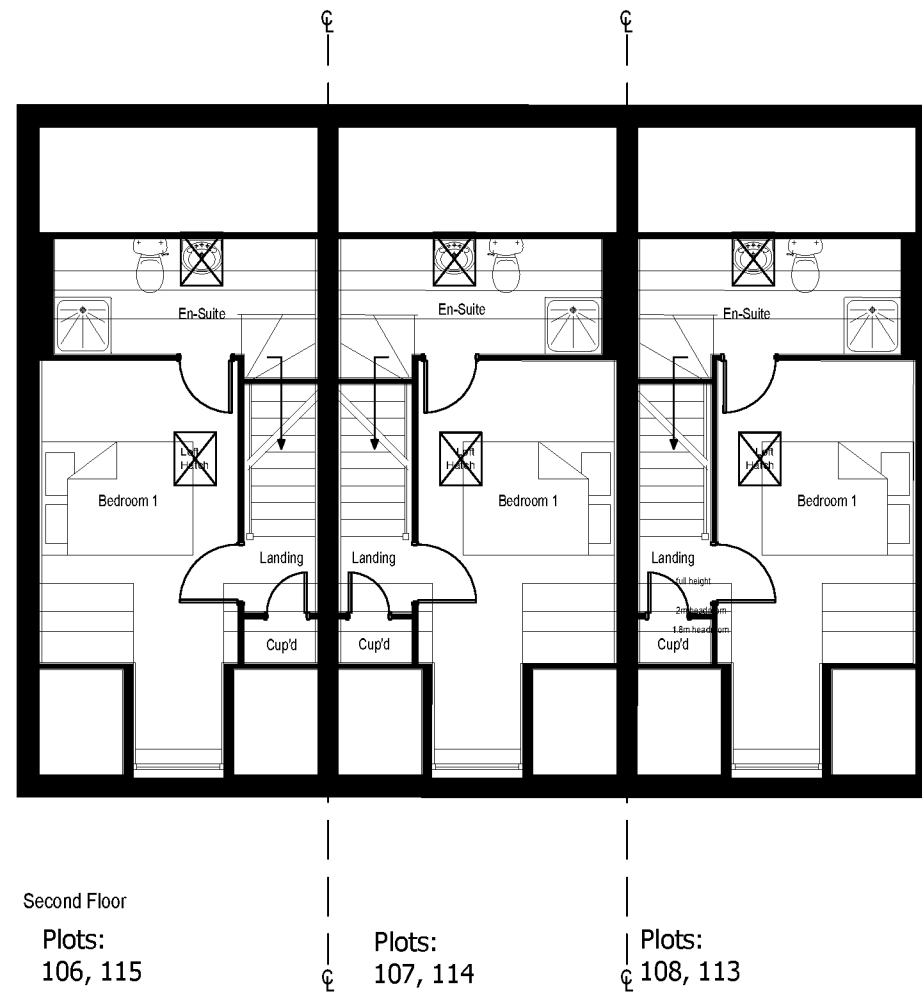

Second Floor

Plots:
106, 115

Plots:
107, 114

Plots:
108, 113

Plots: 106-108, 113-115
(mirrored)



Scale
1:100

-	-	-
-	-	-
-	-	-

Rev: Date:



Persimmon Homes Thames Valley
Persimmon House, Knoll Road,
Camberley, Surrey GU15 3TQ
Tel: 01276 808080

Site:	Date:
Phase 2 Littlehampton	June 2017
Scale:	1:100 @ A3
Org No:	543_PL_SOUTER_P_100

Drawing Title: Souter
Proposed Plans 1of2

Drawing Status:	Drawn:
SUBMITTED	VW
	Rev:
	-