




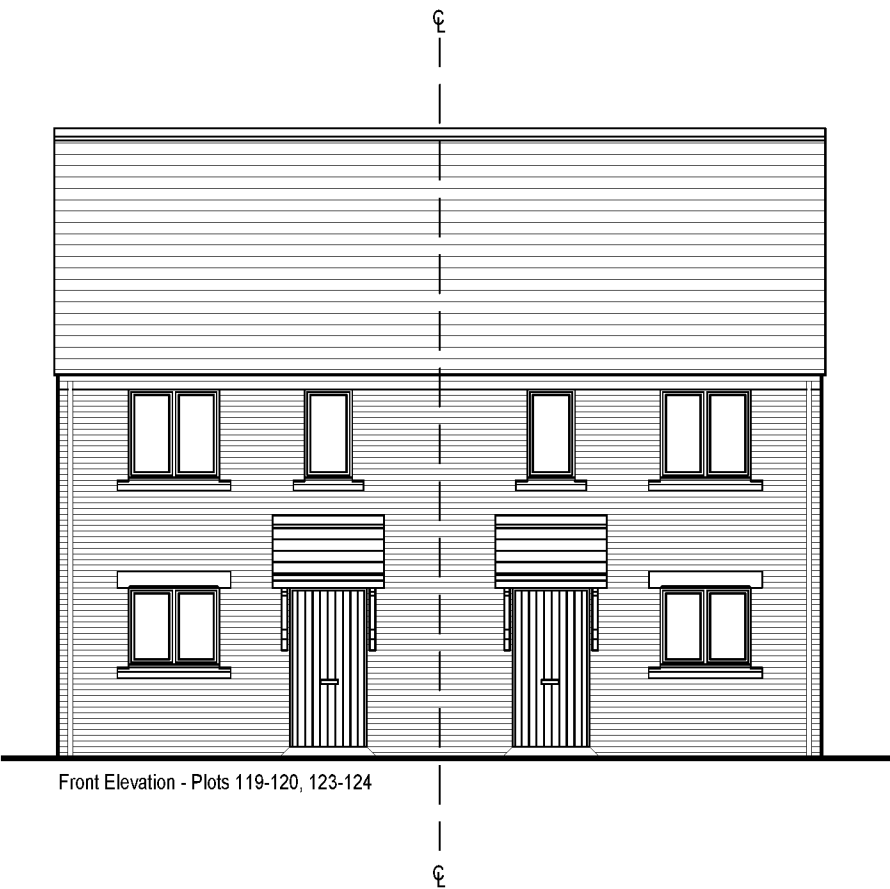

Front Elevation - Plots 119-120, 123-124

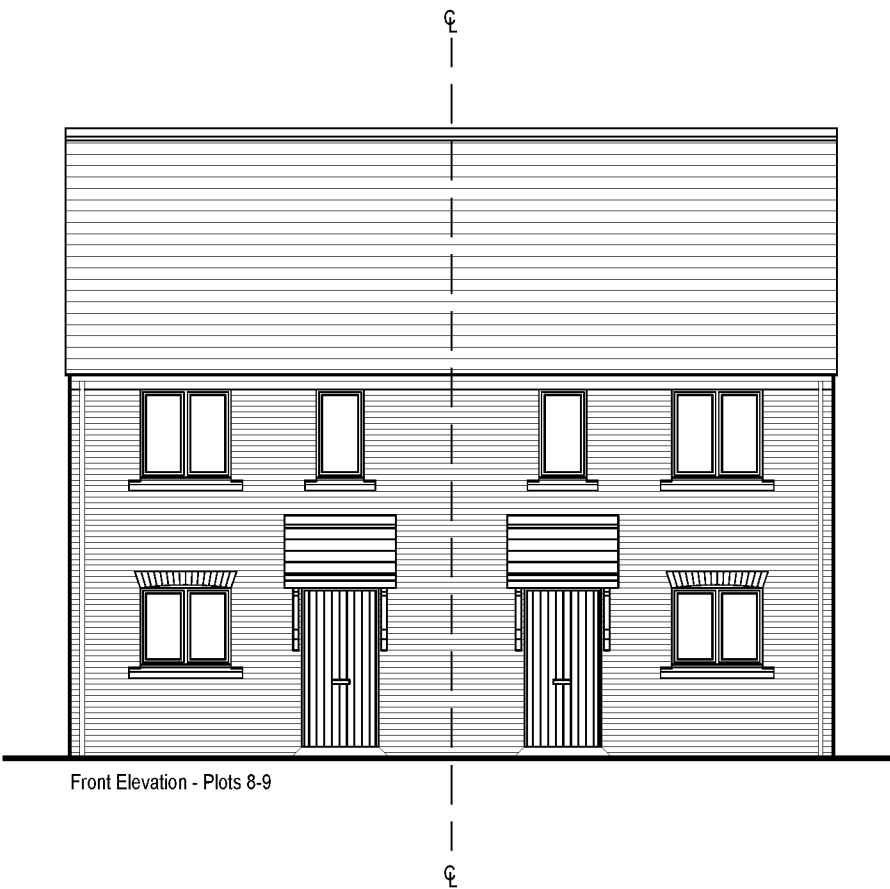

Front Elevation - Plots 8-9

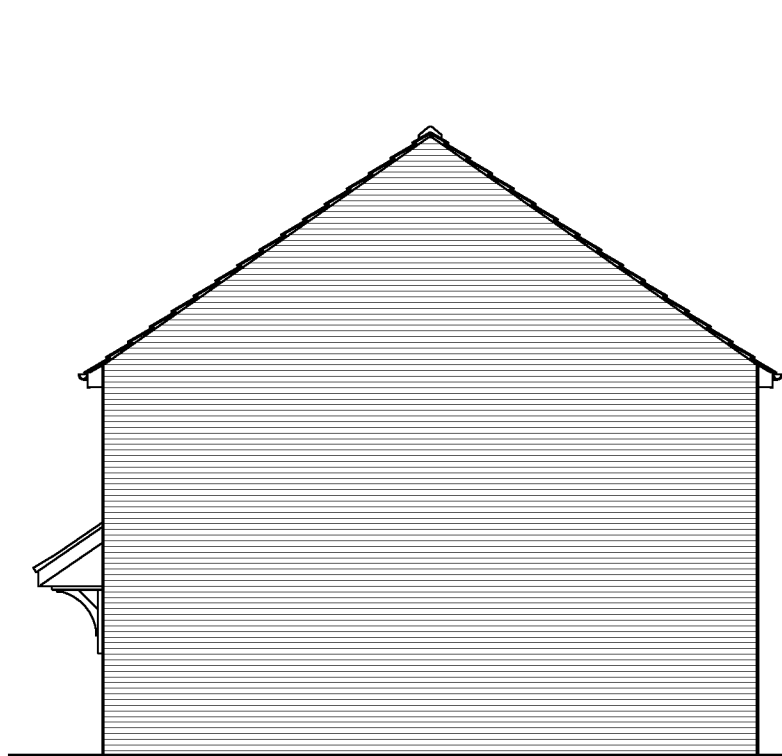

Side Elevation



Rear Elevation

Outer Central Core Area

Plots:
8-9, 119-120, 123-124

Wall finishes:
 Brick



Scale
1:100

-	-	-
B	Amended as per Local Authority comments.	15.08.17
A	Elevation treatment revised.	30.06.17
Rev		Date

**PERSIMMON**
Together, we make a home

Persimmon Homes Thames Valley
Persimmon House, Knoll Road,
Camberley, Surrey GU15 3TQ
Tel: 01276 808080

Site:	Date:
Phase 2 Littlehampton	February 2017
Scale:	1:100 @ A3
Org No:	S43_PL_WP2420A_E_200

Drawing Title: WP2420A
Proposed Elevations 1of4

Drawing Status:	Drawn:
SUBMITTED	VW
	Rev:
	B