

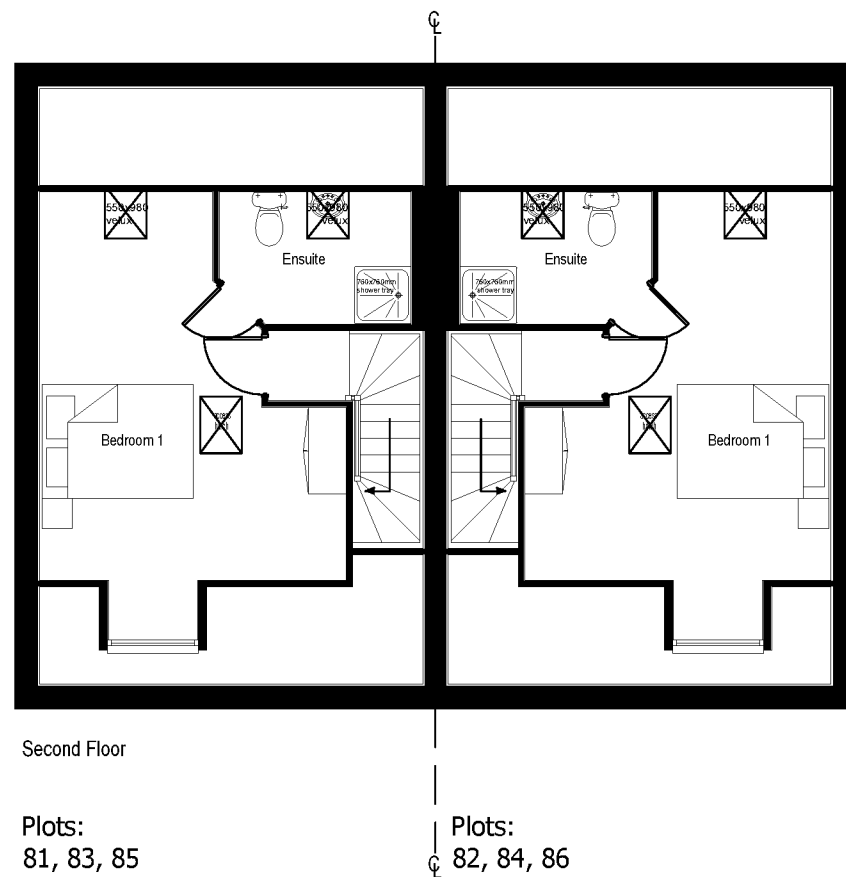


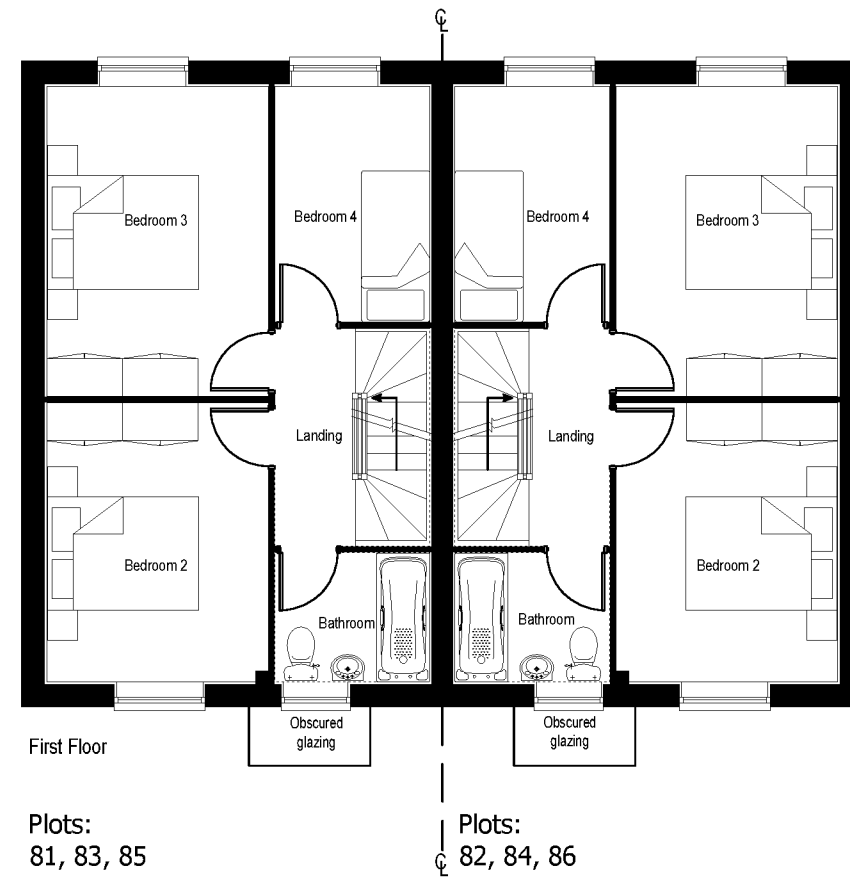

Plots: 81-82, 83-84, 85-86

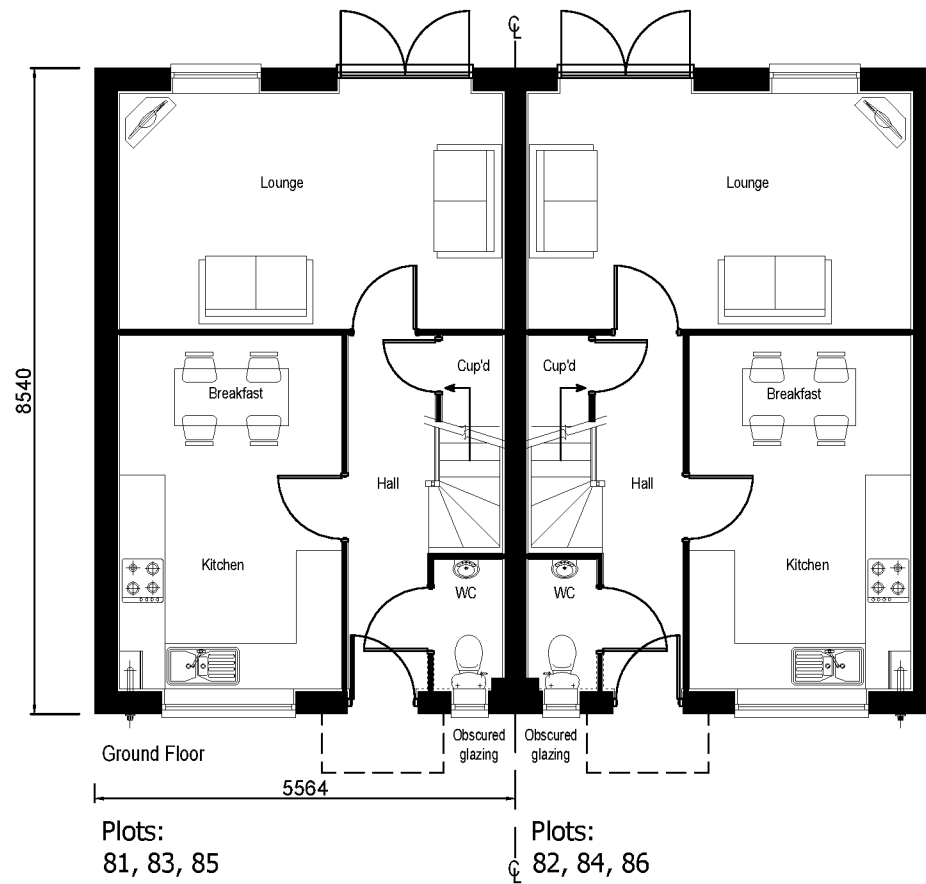

Scale
1:100

-	-	-
-	-	-
A	Parach canopyes added.	05.07.17
Rev		Date

PERSIMMON
Together, we make a home

Persimmon Homes Thames Valley
Persimmon House, Knoll Road,
Camberley, Surrey GU15 3TQ
Tel: 01276 808080

Site:	Date:
Phase 2 Littlehampton	February 2017
Scale:	1:100 @ A3
Org No:	543_PL_LEICESTER_P_100

Drawing Title:	Leicester Proposed Plans
Drawing Status:	SUBMITTED
Drawn:	VW
Rev:	A