

Tree plan
Location of trees, categorisation & removals for residential parcels C1, C2, B2 & B4 on land off Toddington Lane, Littlehampton, West Sussex

Permission is granted to scale from this drawing for Local Authority Planning Approval purposes relating to tree protection measures only. Where applicable this drawing is to be read in conjunction with the arboricultural report. This drawing is the copyright of Barrell Tree Consultancy 2017. ©

This drawing to be reproduced in colour only.



Barrell Plan Ref: 16267-BT6

Provided Plan Refs: 141178,01,02,03, A089072-TCP-01 Rev A & Site Layout - INFORMATION

barrell
TREE CONSULTANCY

Field House, Fordingbridge Business Park,
Ashford Road, Fordingbridge SP6 1BD
Tel: 01425 651470 Fax: 01425 653449
www.barrelltreecare.co.uk

-  BS category B Trees of moderate quality
-  BS category C Trees of low quality
-  Trees to be removed
-  Proposed layout
-  Estimated tree positions not included on original land survey and/or adjusted crown spreads

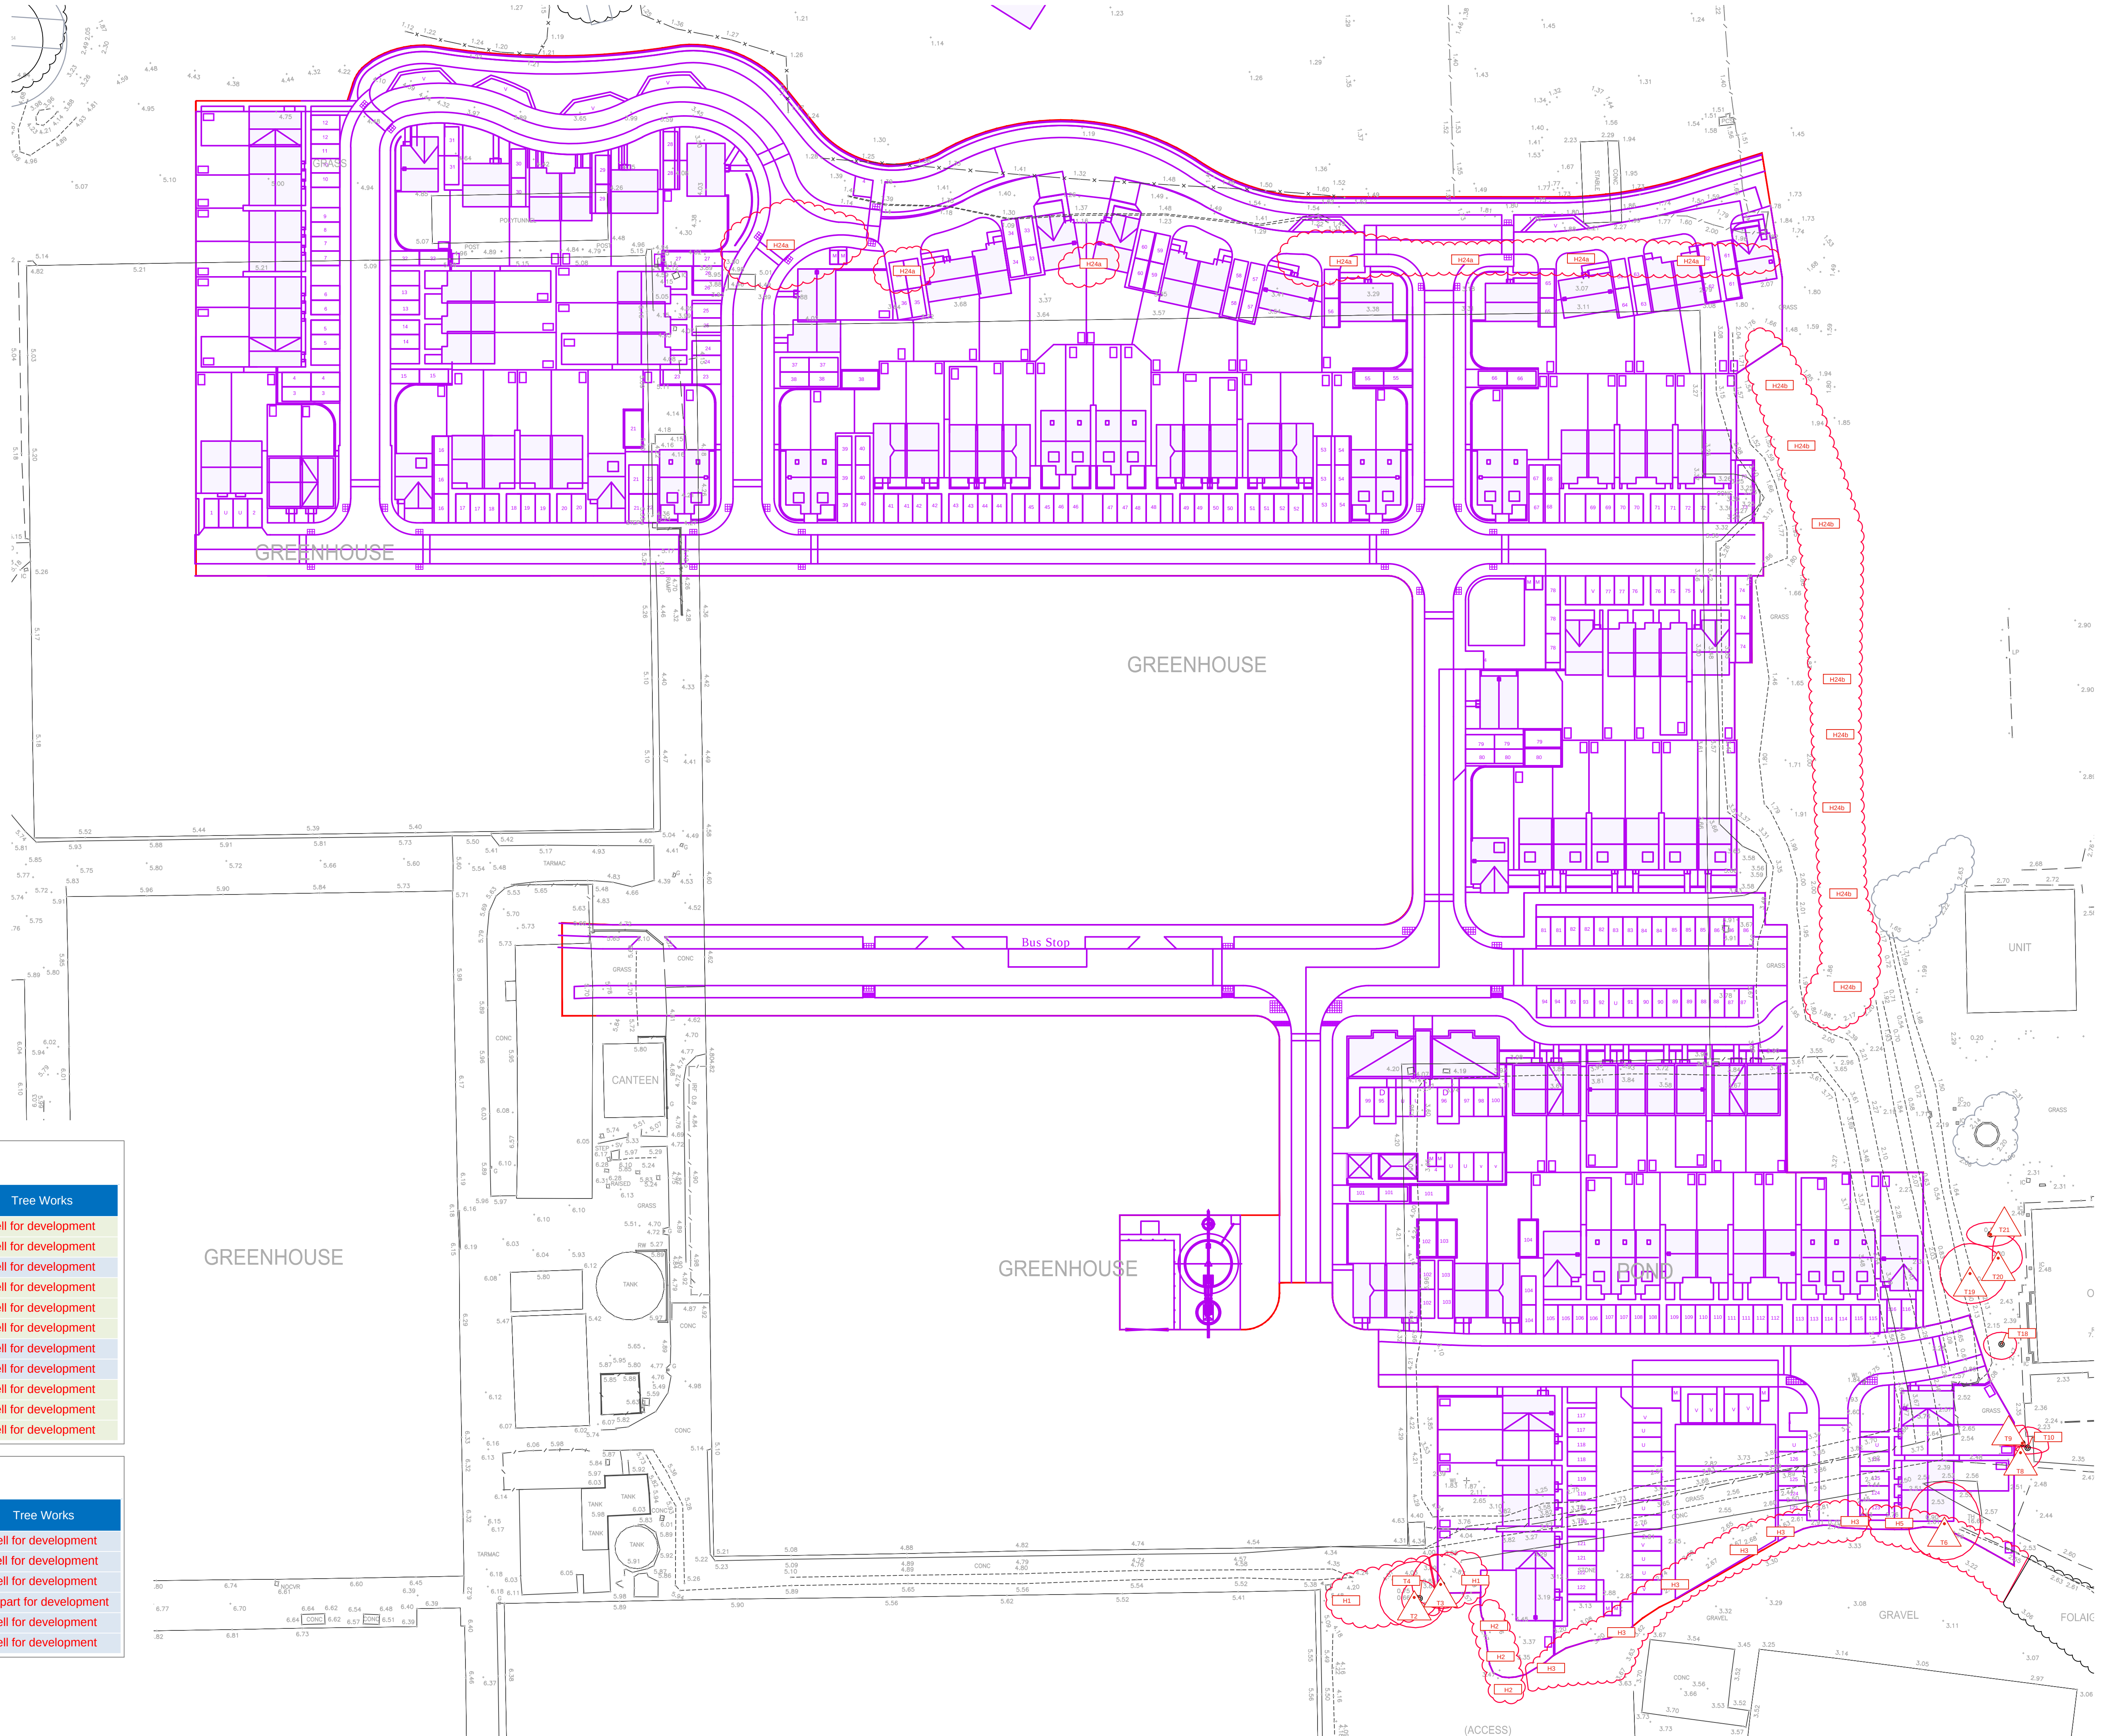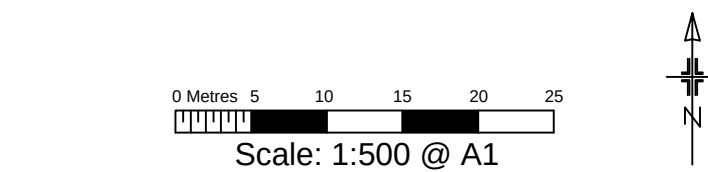

Tree Schedule				
Tree No	Species	Category	RPA Radius	Tree Works
T2	Hybrid black poplar	B	5.4	Fell for development
T3	Hybrid black poplar	B	5.4	Fell for development
T4	Goat willow	C	3.2	Fell for development
T6	Ash	B	9.4	Fell for development
T8	Italian alder	B	5.3	Fell for development
T9	Italian alder	B	4.8	Fell for development
T10	Italian alder	C	4.0	Fell for development
T18	Hawthorn	C	3.1	Fell for development
T19	Cherry plum	B	4.1	Fell for development
T20	Field maple	B	3.1	Fell for development
T21	Field maple	B	3.0	Fell for development

Hedge Schedule				
Tree No	Species	Category	RPA Radius	Tree Works
H1	Leyland cypress	C	1.9	Fell for development
H2	Mixed broadleaves	C	4.2	Fell for development
H3	Hawthorn & elder	C	1.8	Fell for development
H5	Hawthorn	C	1.8	Fell part for development
H24a	Hawthorn	C	1.8	Fell for development
H24b	Hawthorn	C	1.8	Fell for development