


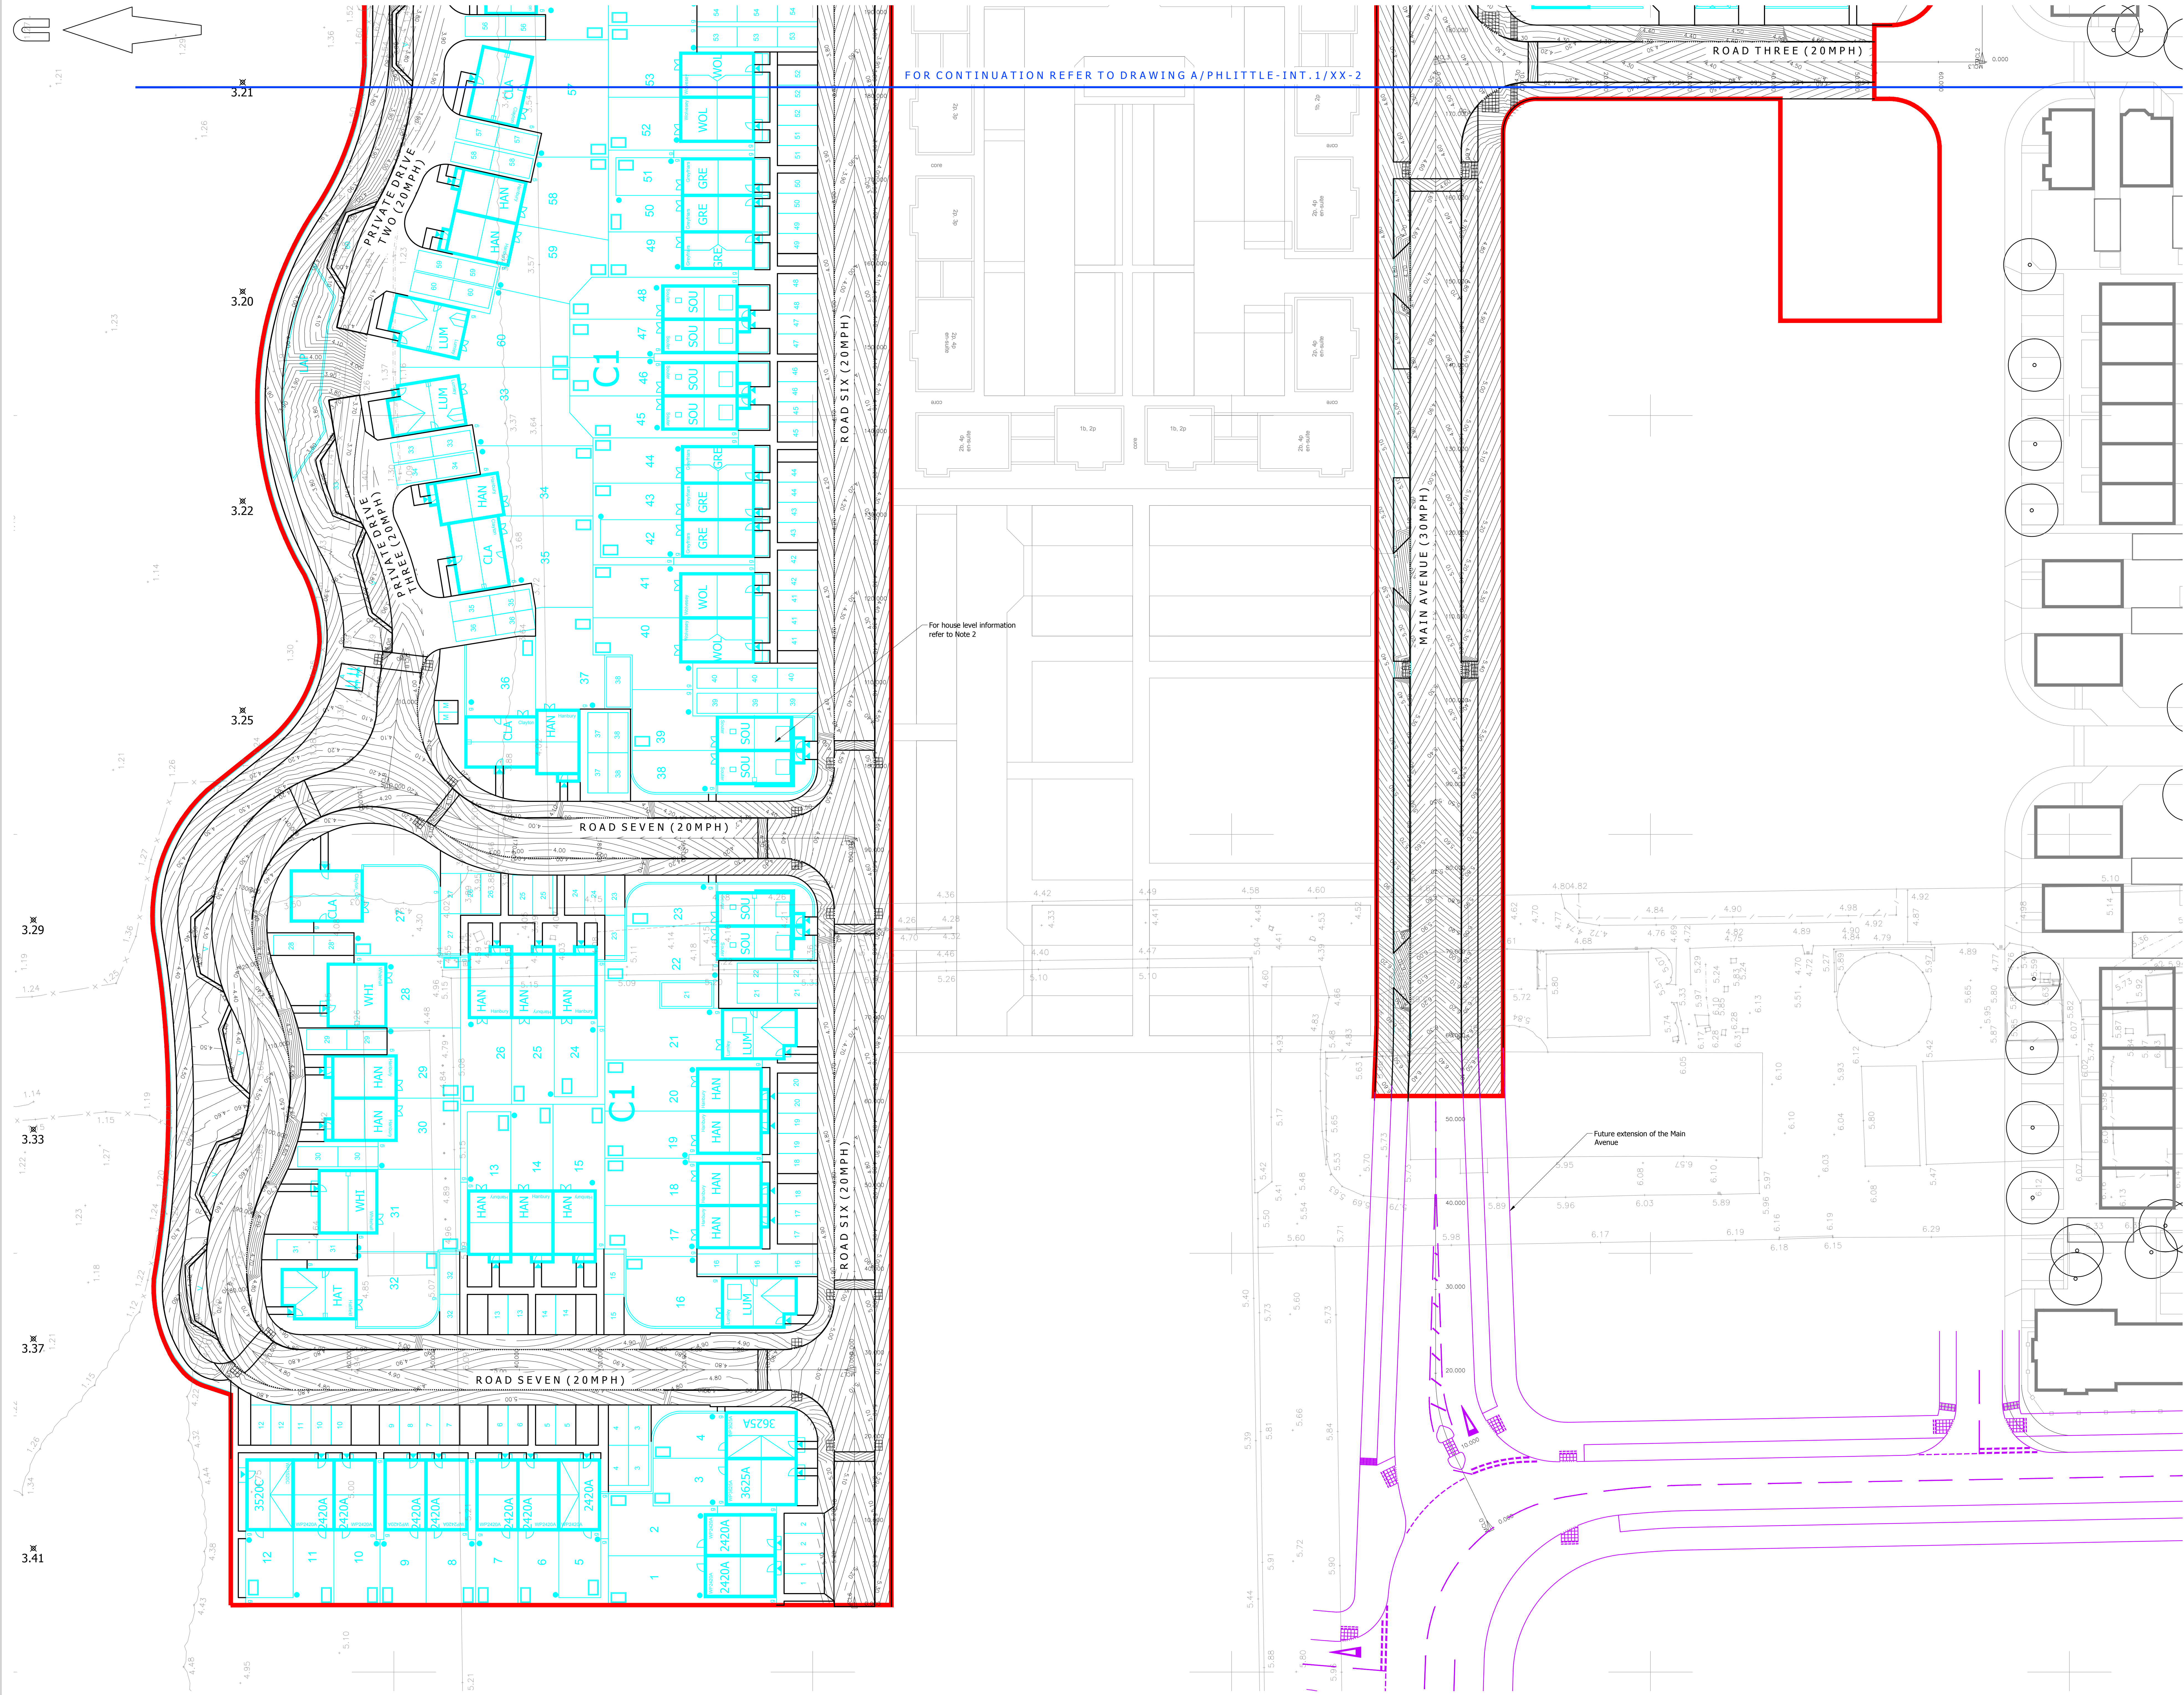

A0 ORIGINAL

KEY

- EXISTING KERB LINE
- PROPOSED KERB/EDGING LINE
- PROPOSED DROPPED KERB
- PROPOSED BUFF COLOURED TACTILE PAVING
- PROPOSED CORDUROY HAZARD WARNING PAVING
- 1 IN 100 YEAR FLOOD LEVEL TAKEN FROM WYG FLOOD COMPENSATION REPORT
- SITE BOUNDARY

- NOTES:
- This drawing is not to be scaled
 - The proposed road and footpath levels have been set to ensure they are a minimum of 300mm above the nearest 1in100yr flood level (incl. CC) as described in the WYG flood compensation report. The finished floor levels of the proposed dwellings will be above the adjacent road and footpath levels to ensure they are a minimum of 500mm above the flood level.
 - This drawing is to be read in conjunction with the proposed Surface Treatments drawings A/PHLITTLE-INT.1/11-1 & 11-2 LAYOUT_REV E.
 - This drawing is to be read in conjunction with the latest revision of the Topographic Survey undertaken by WYG in July 2008, drawing numbered GSG/JAN4025/LAY/01.
 - Site layout taken from PHTV drawing numbered 543_PL_SITE LAYOUT_REV E.
 - Southern end of Road Three and western end of Road Two tie in levels have been taken from Glanville drawing CV8140927/615 Rev C1 received from PHTV dated 24/02/2017.
 - Levels Strategy based on flood level information received from PBA dated 07/03/2017.
 - All FFLs to be set to ensure access in accordance with Part M.

PRELIMINARY
NOT FOR CONSTRUCTION

P6	Parking for plot 31 pulled back to avoid visibility splay. (CIN)	AB	07/12/2017
P5	Landscaping amended following updated site layout received 06/12/2017. (CIN)	AB	07/12/2017
P4	Parking outside plots 60-94 amended and other minor amendments following updated site layout received 26/10/2017. (CIN)	AB	31/10/2017
P3	Drawing amended following updated site layout received from PHTV dated 07/09/2017. (CIN)	AB	11/09/2017
P2	Layout updated following Stage 1 Road Safety Audit received 17/05/2017. (CIN)	SF	24/03/2017
P1	Initial issue. (CIN)	AB	17/03/2017

rev.	amendment	checked	date
------	-----------	---------	------

m3
mayer brown

Mayer Brown Limited
Lion House, Oriental Road, Woking, Surrey GU24 0AR
Telephone 01483 750 508 Fax 01483 750 437
wokingoffice@mayerbrown.co.uk www.mayerbrown.co.uk

client
PERSIMMON HOMES THAMES VALLEY

project
NORTH LITTLEHAMPTON PHASE 2
PARCEL C1 AND PART PARCELS, B2, B4 & C2

scale
1:250 drawn by C.J.N. checked by AB

date
MARCH 2017 cad file MASTER.DWG

title
CONTOURS AND LEVELS DRAWING (1 OF 2)

drawing number
A/PHLITTLE-INT.1/19-1

rev.
P6