


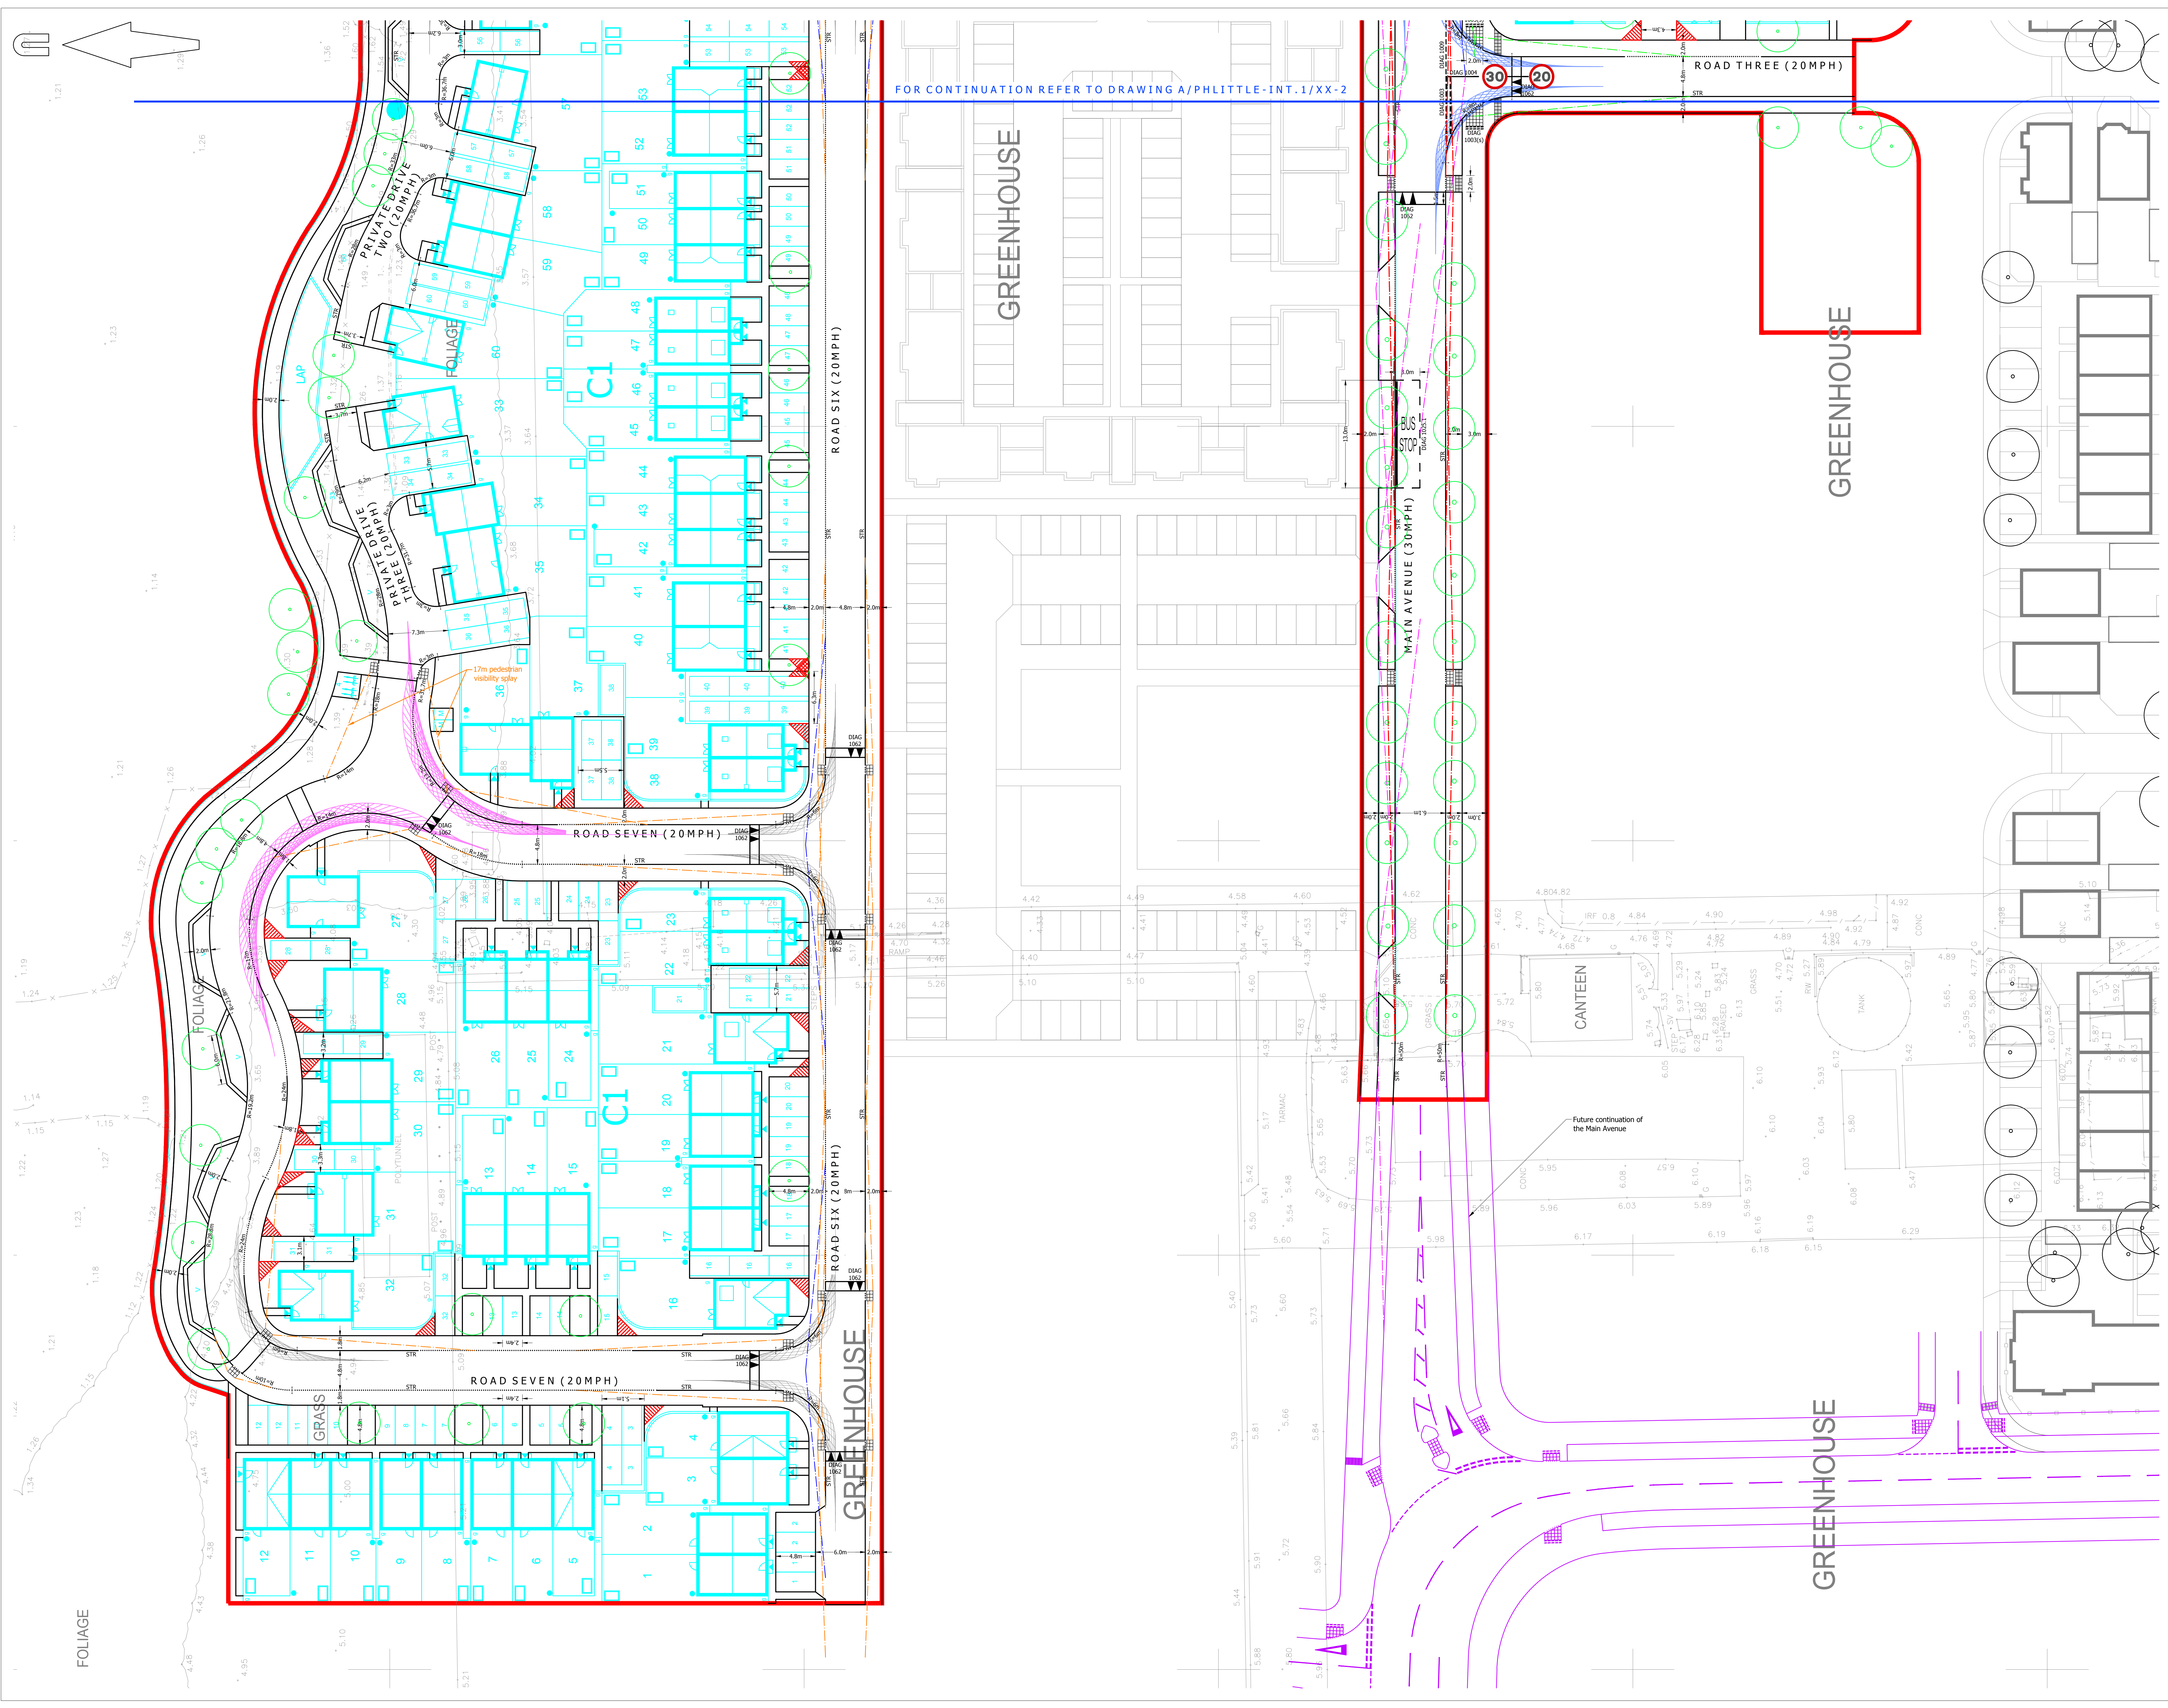

© Mayer Brown Limited Copyright. The drawings, information and data recorded in this document ("The Information") is the property of Mayer Brown. This document and the information are made for the use of the authorized recipient and this document may not be used, copied or reproduced in whole or part for any purpose other than which it was supplied by Mayer Brown. Mayer Brown makes no representation, warranties or duty and accepts no responsibility for any third party who may copy or rely upon the information or the information.

A0 ORIGINAL

© Crown copyright, all rights reserved. 2015. Licence number 300003393.

KEY

- EXISTING KERB LINE
- PROPOSED KERB/EDGING LINE
- PROPOSED DROPPED KERB
- PROPOSED ROAD MARKING
- PROPOSED BUFF COLOURED TACTILE PAVING
- PROPOSED CORDUROY HAZARD WARNING PAVING
- DIAG 1234
- PROPOSED ROAD MARKING
- PROPOSED BUFF COLOURED TACTILE PAVING
- PROPOSED CORDUROY HAZARD WARNING PAVING
- JUNCTION VISIBILITY SPLAY 2.4m x 43m
- JUNCTION VISIBILITY SPLAY 2.4m x 25m
- 43m PEDESTRIAN VISIBILITY SPLAYS
- 25m PEDESTRIAN VISIBILITY SPLAYS
- 25m CYCLE VISIBILITY SPLAYS
- 11m FORWARD VISIBILITY AROUND BEND
- 14m FORWARD VISIBILITY AROUND BEND
- 17m FORWARD VISIBILITY AROUND BEND
- PEDESTRIAN INTERVISIBILITY SPLAY 2.4m x 2.4m
- PROPOSED TREES
- SITE BOUNDARY

NOTES:

- Based on topographic survey by WYG drawing numbered GGL/AM4029/LAY/01.
- Site layout taken from PHTV drawing numbered 543_PL_SITE LAYOUT_REV E.
- Landscaping layout taken from WYG drawing numbered LA101 Rev J.
- Any vegetation within the splays should be maintained to ensure that it does not extend beyond a vertical height of 0.6m.

rev.	amendment	checked	date
P12	Parking for plot 31 pulled back to avoid visibility splay. (CON)	AB	07/12/2017
P11	Landscaping amended following updated site layout received 06/12/2017. (CON)	AB	07/12/2017
P10	Parking outside plots 80-94 amended and other minor amendments following updated site layout received 24/10/2017. (CON)	AB	31/10/2017
P9	Layout amended following updated site layout received 07/09/2017 and updated landscaping layout received 08/09/2017. (CON)	AB	08/09/2017
P8	Private drives amended to suit vehicle swept paths and visibility splays updated following Stage 1 RSA Assessment Report. (CON)	AB	05/09/2017
P7	Speed limit signs added and layout amended following updated site layout received from PHTV dated 22/08/2017. (CON)	AB	30/08/2017
P6	Layout amended following updated site layout received from PHTV dated 08/08/2017. (CON)	CON	17/08/2017
P5	Layout updated following comments from WSSC dated 15/05/2017. (CON)	AB	07/07/2017
P4	Tree locations added and drawing updated. (CON)	SF	24/03/2017
P3	Pedestrian/cycle visibility splays and signs added, bus stop relocated and road markings amended following comments from Stage 1 Road Safety Audit dated 17/03/2017. (CON)	AB	20/03/2017
P2	Drawing updated following new site layout received from PHTV dated 13/03/2017. (CON)	AB	17/03/2017
P1	Initial issue. (CON)	AB	28/02/2017

m3 mayer brown

Mayer Brown Limited
Linn House, Oriental Road, Woking, Surrey GU24 8AR
Telephone 01483 750 508 Fax 01483 750 437
wokingoffice@mayerbrown.co.uk www.mayerbrown.co.uk

client
PERSIMMON HOMES THAMES VALLEY

project
**NORTH LITTLEHAMPTON PHASE 2
PARCEL C1 AND PART PARCELS, B2, B4 & C2**

scale
1:250

drawn by
CON

checked by
AB

date
FEBRUARY 2017

cad file
MASTER.DWG

title
GENERAL ARRANGMENT DRAWING (1 OF 2)

drawing number
A/PHLITTLE-INT.1/10-1

rev.
P12