


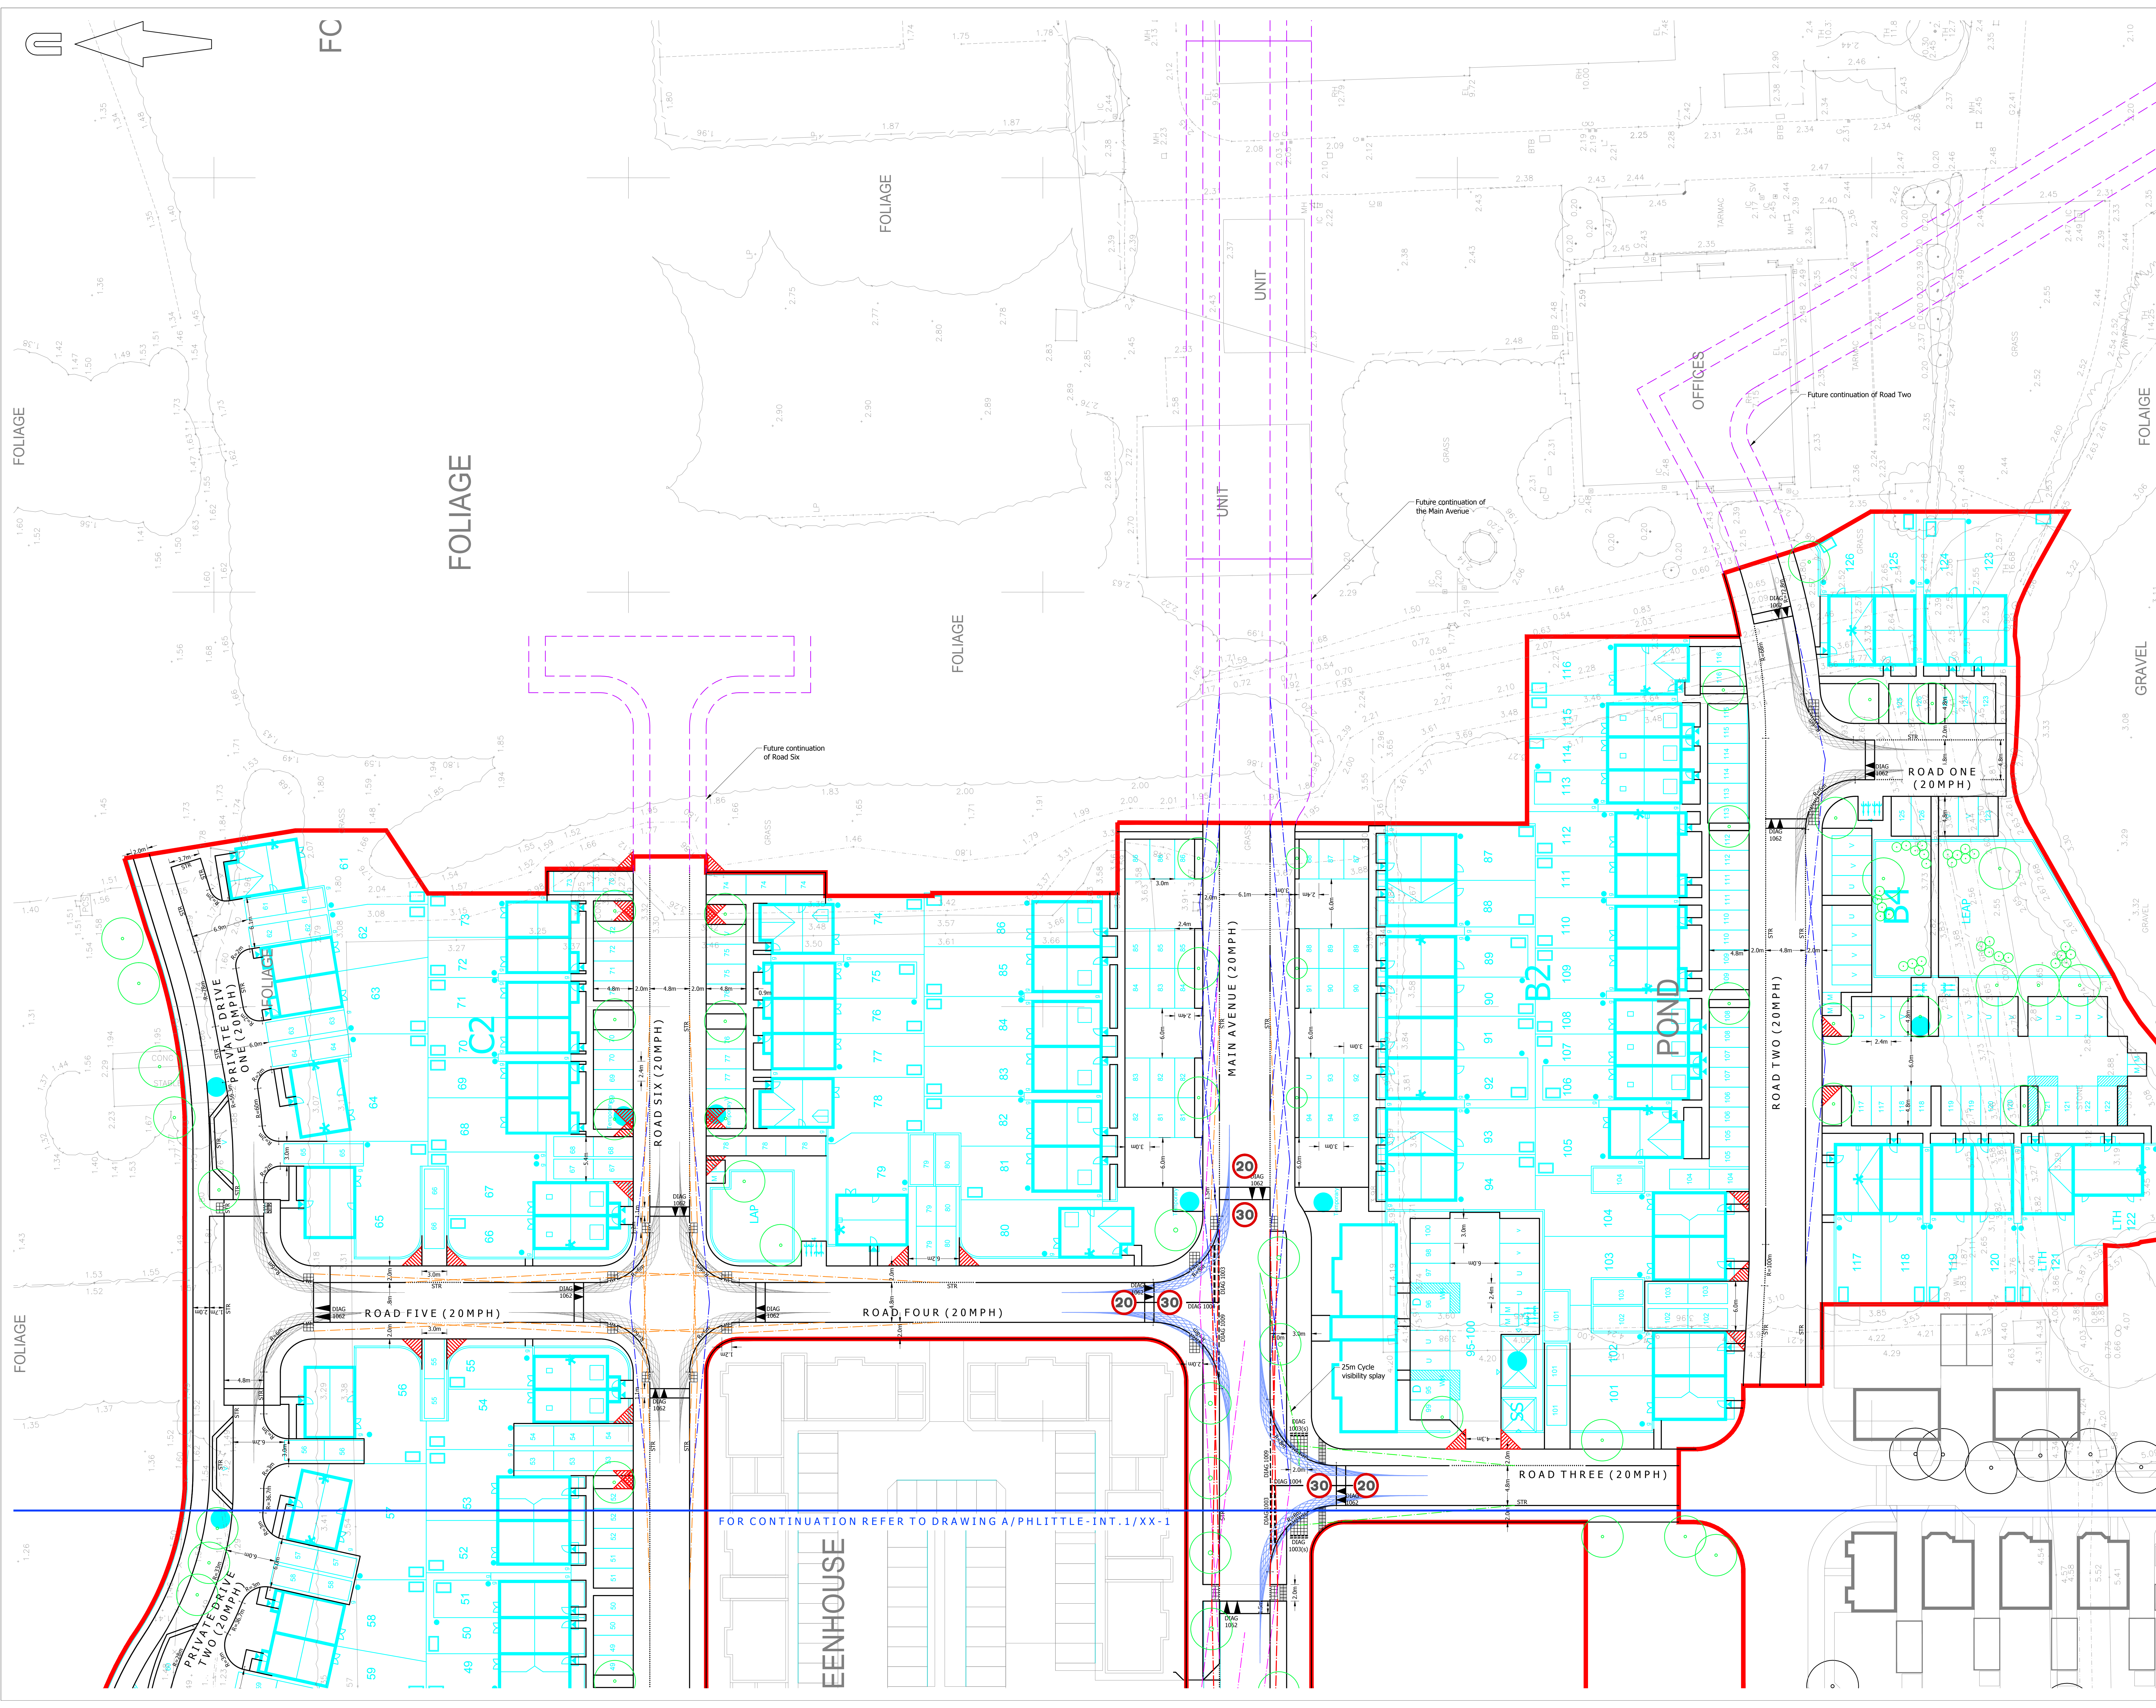

A0 ORIGINAL

KEY

EXISTING KERB LINE

PROPOSED KERB/EDGING LINE

PROPOSED DROPPED KERB

PROPOSED ROAD MARKING

PROPOSED BUFF COLOURED TACTILE PAVING

PROPOSED CORDOUBY HAZARD WARNING PAVING

JUNCTION VISIBILITY SPLAY 2.4m x 43m

JUNCTION VISIBILITY SPLAY 2.4m x 25m

43m PEDESTRIAN VISIBILITY SPLAYS

25m PEDESTRIAN VISIBILITY SPLAYS

25m CYCLE VISIBILITY SPLAYS

11m FORWARD VISIBILITY AROUND BEND

14m FORWARD VISIBILITY AROUND BEND

17m FORWARD VISIBILITY AROUND BEND

PEDESTRIAN INTERVISIBILITY SPLAY 2.4m x 2.4m

PROPOSED TREES

SITE BOUNDARY

NOTES:

1. Based on topographic survey by WYG drawing numbered GG/JA040029/LAY/01.

2. Site layout taken from PHIV drawing numbered 543_PL_SITE LAYOUT_REV E.

3. Landscaping layout taken from WYG drawing numbered LA101 Rev J.

4. Any vegetation within the splays should be maintained to ensure that it does not extend beyond a vertical height of 0.6m.

PRELIMINARY

NOT FOR CONSTRUCTION

P11	Landscaping amended following updated site layout received 06/12/2017. (OIN)	AB	07/12/2017
P10	Parking outside plots 80-94 amended and other minor amendments following updated site layout received 26/10/2017. (OIN)	AB	31/10/2017
P9	Layout amended following updated site layout received 07/09/2017 and updated landscaping layout received 08/08/2017. (OIN)	AB	08/09/2017
P8	Private drives amended to suit vehicle swept paths and visibility splays updated following Stage 1 RSA Assessment Report. (OIN)	AB	05/09/2017
P7	Speed limit signs added and layout amended following updated site layout received from PHIV dated 22/08/2017. (OIN)	AB	30/08/2017
P6	Layout amended following updated site layout received from PHIV dated 08/08/2017. (OIN)	OIN	17/08/2017
P5	Layout updated following comments from WSSC dated 15/05/2017. (OIN)	AB	07/07/2017
P4	Tree locations added and drawing updated. (OIN)	SF	24/03/2017
P3	Pedestrian/cycle visibility splays and signs added, bus stop relocated and road markings amended following comments from Stage 1 Road Safety Audit dated 17/03/2017. (OIN)	AB	20/03/2017
P2	Drawing updated following new site layout received from PHIV dated 13/03/2017. (OIN)	AB	17/03/2017
P1	Initial issue. (OIN)	AB	28/02/2017

rev.	amendment	checked	date
m3 mayer brown Player Brown Limited Lion House, Oriental Road, Woking, Surrey GU22 8AR Telephone 01483 750 558 Fax 01483 750 437 woking@playerbrown.co.uk www.playerbrown.co.uk			
client			
PERSIMMON HOMES THAMES VALLEY			
project			
NORTH LITTLEHAMPTON PHASE 2 PARCEL C1 AND PART PARCELS, B2, B4 & C2			
scale	1:250	drawn by	OIN
date	FEBRUARY 2017	cad file	MASTER.DWG
title			
GENERAL ARRANGMENT DRAWING (2 OF 2)			
drawing number	A/PHLITTLE-INT.1/10-2		rev.
		P11	