


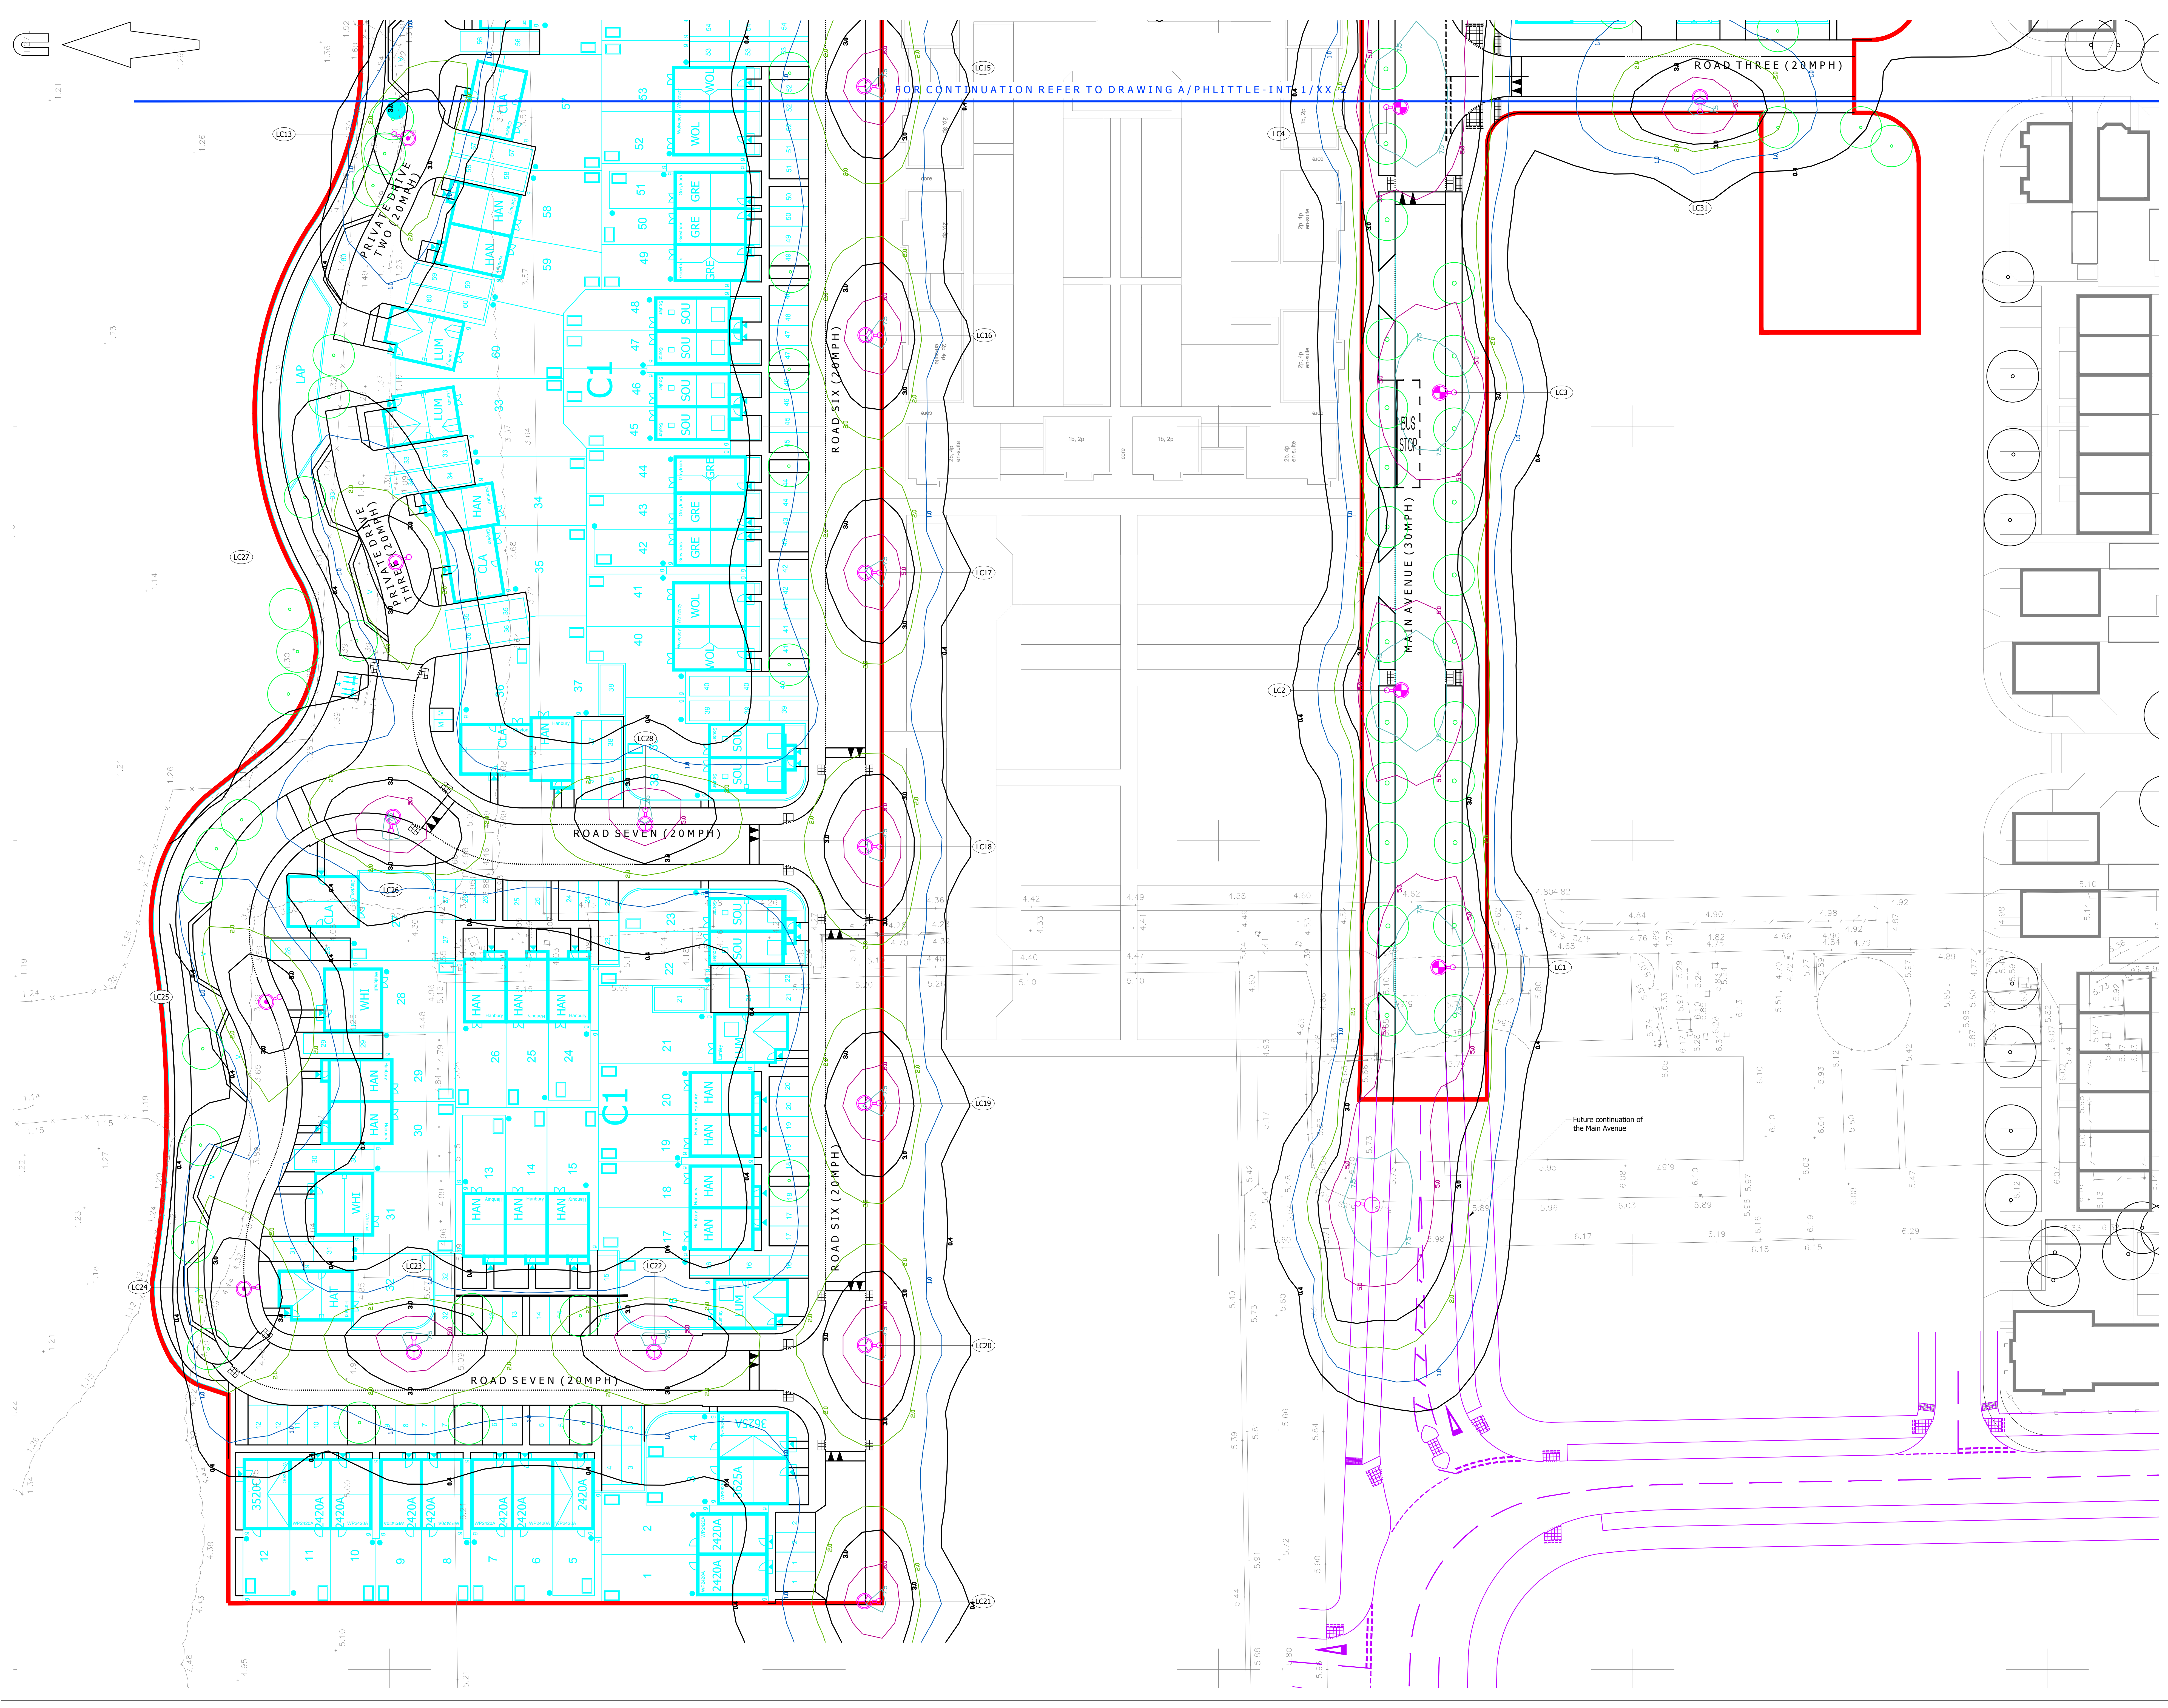

© Mayer Brown Limited Copyright. The drawing, information and data recorded in this document ("the information") is the property of Mayer Brown. This document and the information are made for the use of the addressee recipient and this document may not be used, copied or reproduced in whole or part for any purpose other than the which it was supplied by Mayer Brown. Mayer Brown makes no representation, warranties or duty and accepts no responsibility for any third party who may rely on or use the information.

A0 ORIGINAL

© Crown copyright. All rights reserved. 2015. Licence number 300003893.

KEY

- EXISTING KERB LINE
- PROPOSED KERB/EDGING LINE
- PROPOSED DROPPED KERB
- STREET LIGHTING COLUMN FOR FUTURE JUNCTION DESIGN
- PROPOSED 6m LIGHTING COLUMN WITH PHILIPS LUMA MICRO BG6P15 DW50 LUMINAIRE WITH LED-HB 55/657 LAMP - 5.00 km FLUX (DW50_5000lm_20LED_469mA_SS_CLO_L90_CW) POST-TOP MOUNTED WITH 0° TILT
- PROPOSED 6m LIGHTING COLUMN WITH PHILIPS LUMA MICRO BG6P15 DX70 LUMINAIRE WITH LED-HB 55/657 LAMP - 2.40 km FLUX (DX70_2400lm_20LED_212mA_SS_CLO_L90_CW) POST-TOP MOUNTED WITH 0° TILT
- PROPOSED 6m LIGHTING COLUMN WITH PHILIPS LUMA MICRO BG6P15 DM50 LUMINAIRE WITH LED-HB 55/657 LAMP - 1.60 km FLUX (DM50_1600lm_12LED_293mA_SS_CLO_L90_CW) POST-TOP MOUNTED WITH 0° TILT
- PROPOSED LIGHTING COLUMN REFERENCE
- PROPOSED TREES
- SITE BOUNDARY

NOTES:

- Based on topographic survey by WYG drawing numbered GGL/AD40429/LAY/01.
- Site layout taken from PHTV drawing numbered 543_PL_SITE_LAYOUT_REV E.
- Main Avenue lit to Class P4 from BS 5489-1:2013.
- Residential roads to Parcels C1, C2, B2 & B4 lit to Class P6 from BS 5489-1:2013.
- For street lighting calculations refer to MB Lighting Reports numbered L1, L2 & L3.
- Lighting proposals are indicative only and are based on WSCC "Lighting of Developer Promoted Highway Schemes in West Sussex" dated 11th February 2016. Exact specification and arrangements to be designed by SSE.
- Landscaping layout taken from WYG drawing numbered LA101 Rev J.

PRELIMINARY
NOT FOR CONSTRUCTION

P7	Parking for plot 31 pulled back to avoid visibility splay. (CON)	AB	07/12/2017
P6	Landscaping amended following updated site layout received 06/12/2017 & note 6 amended. (CON)	AB	07/12/2017
P5	Parking outside plots 80-94 amended and other minor amendments following updated site layout received 26/10/2017. (CON)	AB	31/10/2017
P4	Layout amended following updated site layout received 07/09/2017 and updated landscaping layout received 08/09/2017. (CON)	AB	11/09/2017
P3	Lighting updated following amended site layout received from PHTV dated 05/09/2017. (CON)	AB	05/09/2017
P2	Layout updated following Stage 1 Road Safety Audit received 17/03/2017. (CON)	SF	24/03/2017
P1	Initial issue. (PB)	AB	17/03/2017

rev.	amendment	checked	date

m3
mayer brown

Mayer Brown Limited
Lion House, Oriental Road, Woking, Surrey GU24 8AR
Telephone 01483 750 508 Fax 01483 750 437
wokingoffice@mayerbrown.co.uk www.mayerbrown.co.uk

client
PERSIMMON HOMES THAMES VALLEY

project
NORTH LITTLEHAMPTON PHASE 2
PARCEL C1 AND PART PARCELS, B2, B4 & C2

scale
1:250

drawn by
PB

checked by
AB

date
MARCH 2017

cad file
MASTER.DWG

title
STREET LIGHTING DRAWING (1 OF 2)

drawing number
A/PHLITTLE-INT.1/13-1

rev.
P7