


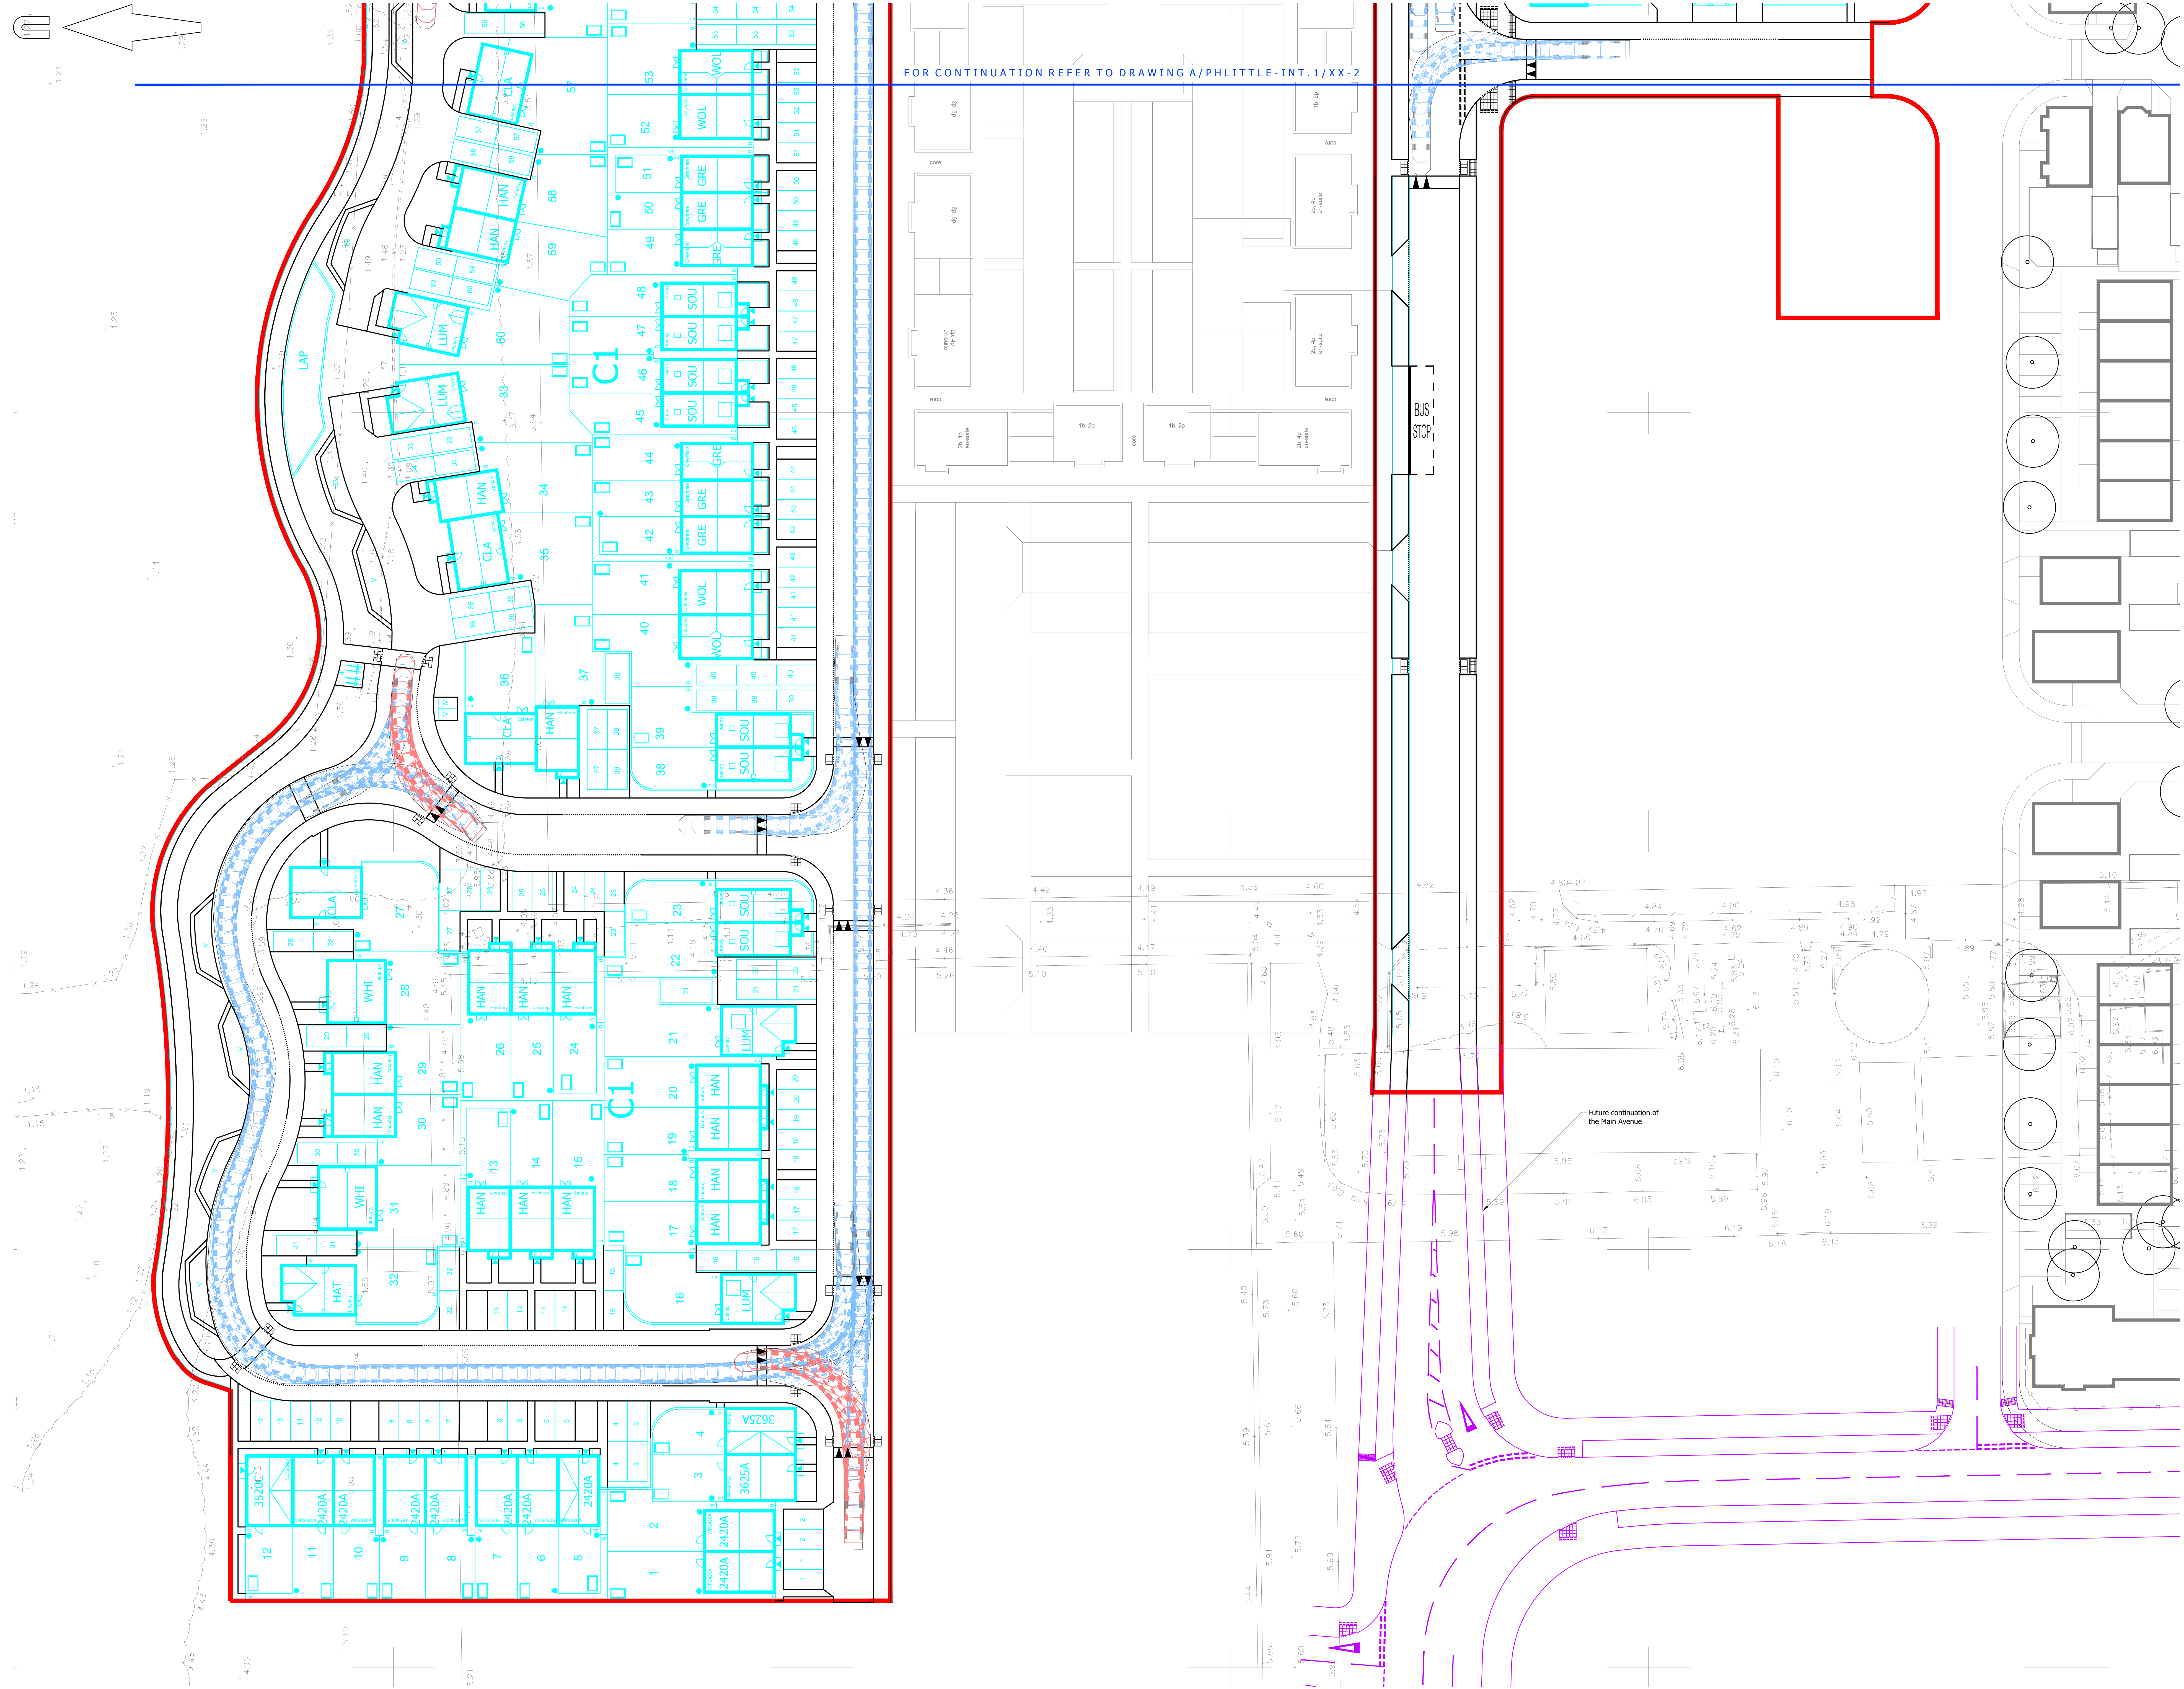

© Mayer Brown Limited Copyright. The drawings, information and data recorded in this document ("the information") is the property of Mayer Brown. This document and the information are made for the use of the authorized recipient and this document may not be used, copied or reproduced in whole or part for any purpose other than that for which it was supplied by Mayer Brown. Mayer Brown makes no representation, warranties or duty and accepts no responsibility for any third party who may copy or use the information.

A0 ORIGINAL

© Crown copyright, all rights reserved. 2017. Licence number 300003393.

KEY

- EXISTING KERB LINE
- PROPOSED KERB/EDGING LINE
- PROPOSED DROPPED KERB
- PROPOSED ROAD MARKING
- PROPOSED BUFF COLOURED TACTILE PAVING
- PROPOSED CORDUROY HAZARD WARNING PAVING
- SITE BOUNDARY

NOTES:

- Based on topographic survey by WYG drawing numbered GGA/AD40429/LAY/01.
- Site layout taken from PHTV drawing numbered 543_PL_SITE LAYOUT B.

PRELIMINARY
NOT FOR CONSTRUCTION

P5	Parking for plot 11 pulled back to avoid visibility safety. (CIN)	AB	07/12/2017
P4	Landscaping amended following updated site layout received 06/12/2017. (CIN)	AB	07/12/2017
P3	Parking outside plots 80-94 amended and other minor amendments following updated site layout received 26/10/2017. (CIN)	AB	31/10/2017
P2	Drawing amended following updated site layout received from PHTV dated 08/09/2017. (CIN)	AB	11/09/2017
P1	Initial issue. (CIN)	AB	05/09/2017

rev.	amendment	checked	date

m3
mayer brown

Mayer Brown Limited
Lion House, Oriental Road, Woking, Surrey GU24 0AR
Telephone 01483 750 508 Fax 01483 750 437
wokingoffice@mayerbrown.co.uk www.mayerbrown.co.uk

client
PERSIMMON HOMES THAMES VALLEY

project
**NORTH LITTLEHAMPTON PHASE 2
PARCEL C1 AND PART PARCELS, B2, B4 & C2**

scale
1:250

drawn by
CJN

checked by
AB

date
SEPTEMBER 2017

cad file
MASTER.DWG

title
**ANTICIPATED SWEEP PATH OF A FIRE TENDER
ACCESSING THE SITE (1 of 2)**

drawing number
A/PHLITTLE-INT.1/TK-3

rev.
P5