


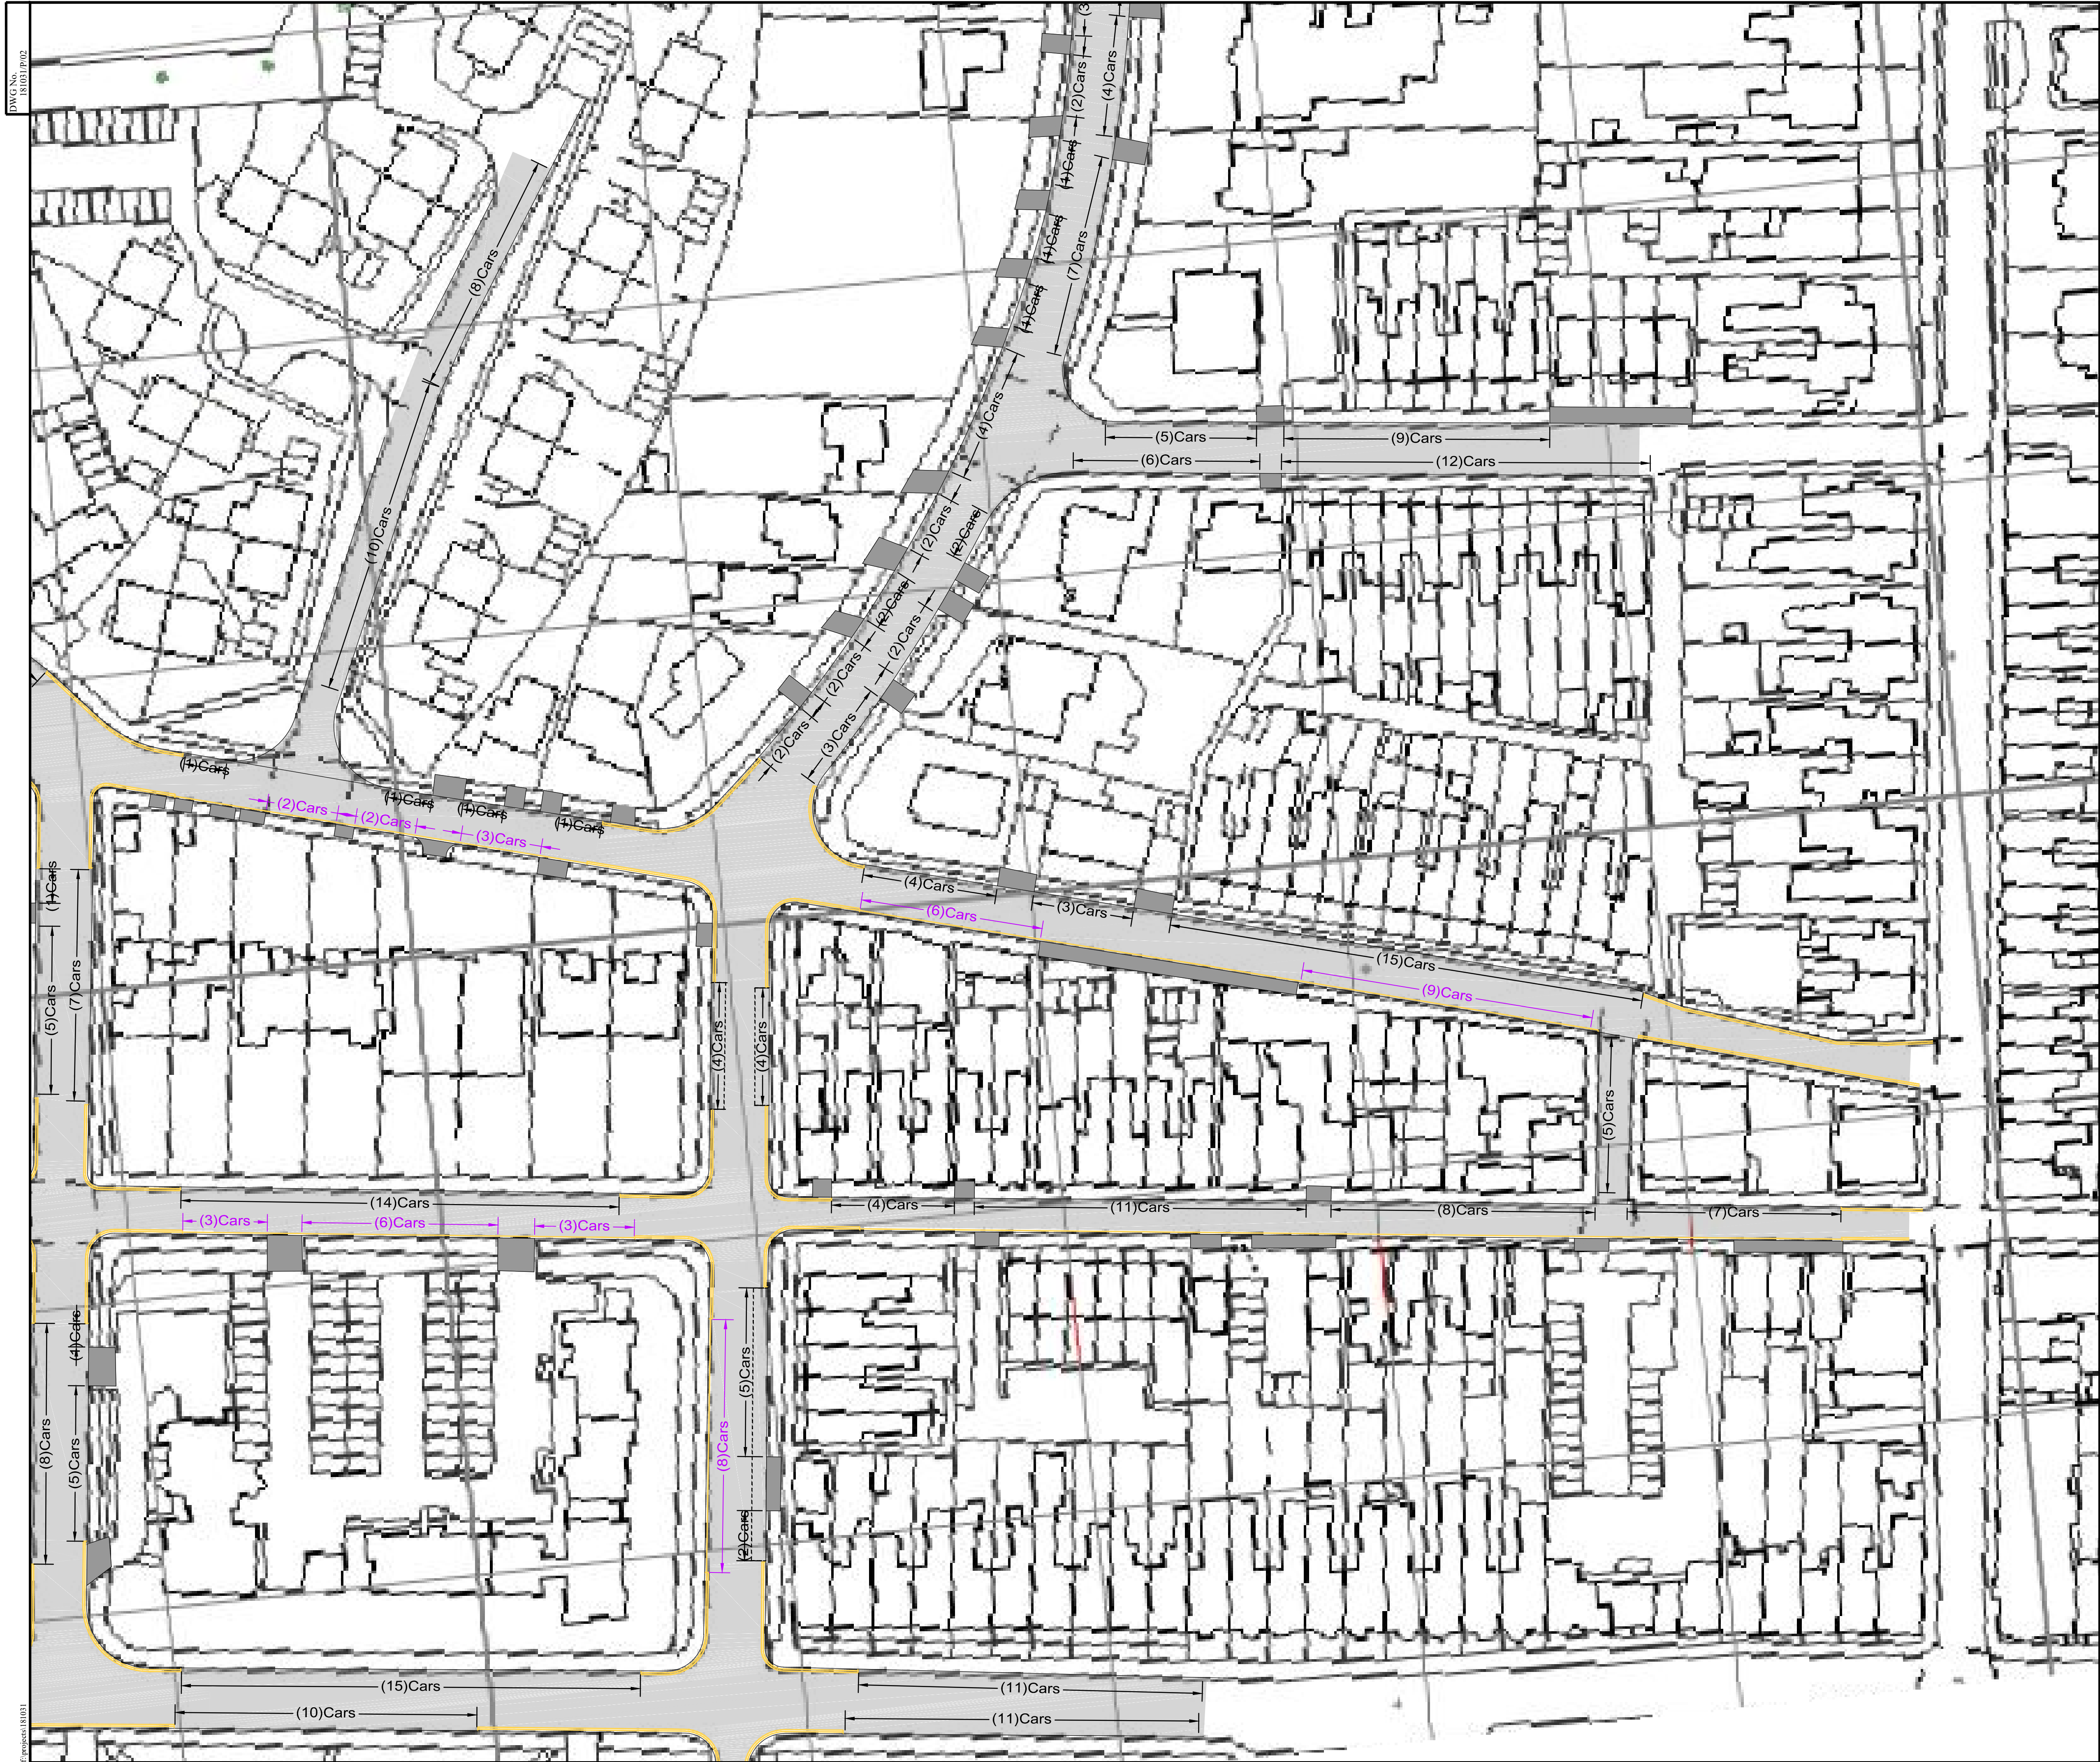

DWG No. 181031/P/02

181031

NOTES

- KEY:
- Extent of Survey Area
 - Double Yellow Lines (No parking at any Time)
 - Single Yellow line (No parking 8.00-6.00 Apr-Sep)
 - Restricted Parking 1hr no return within 1hr (Apr-Sep)
 - +(X)Cars+ Potential Number of Parked Vehicles on unrestricted length of carriageway
 - +(X)Cars+ Potential Number of Parked Vehicles on unrestricted length of carriageway

Rev	Amendment	Drawn	Checked	Approved	Date

LANMOR Consulting
Civil Engineers & Transport Planning
Thorogood House, 34 Tolworth Close, Surbiton, Surrey, KT6 7EW
Telephone: 0208 339 7899 Fax: 0208 339 7898
e-mail: info@lanmor.co.uk
www.lanmor.co.uk

5 Selbourne Road
Littlehampton

Parking Survey
Base Layout
Sheet21 of 2

DRAWN	MK	CHECKED	KBL	APPROVED	KBL
DATE	Mar-18	DATE	Mar-18	DATE	Mar-18
SCALE	1:200	JOB No.	181031	SIZE	REV
DWG No.	181031/P/02				