




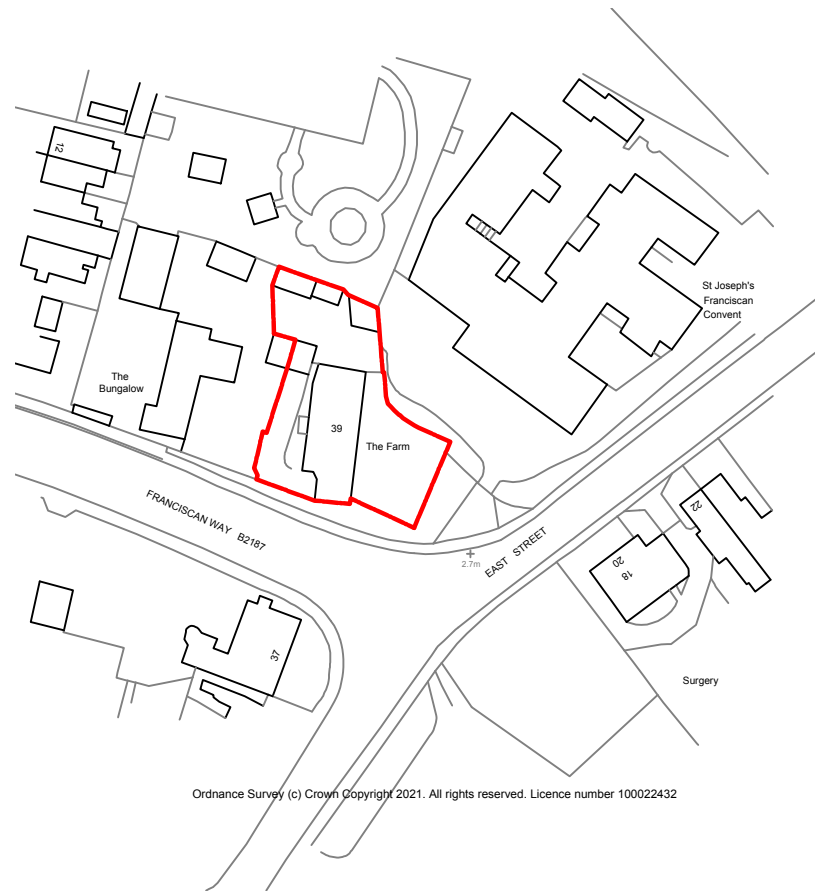


FOR THE PURPOSE OF THIS APPLICATION - CONDITION 6

(Finish of picket fence will be Tudor black fence treatment)

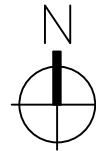


Location Plan
1:1250

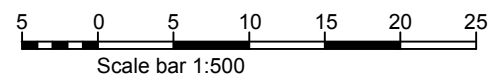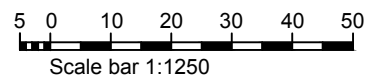

6ft fence panels with trellis included in height, gate to match, all painted Tudor black



Approved information - condition no.6 dated 07.02.22

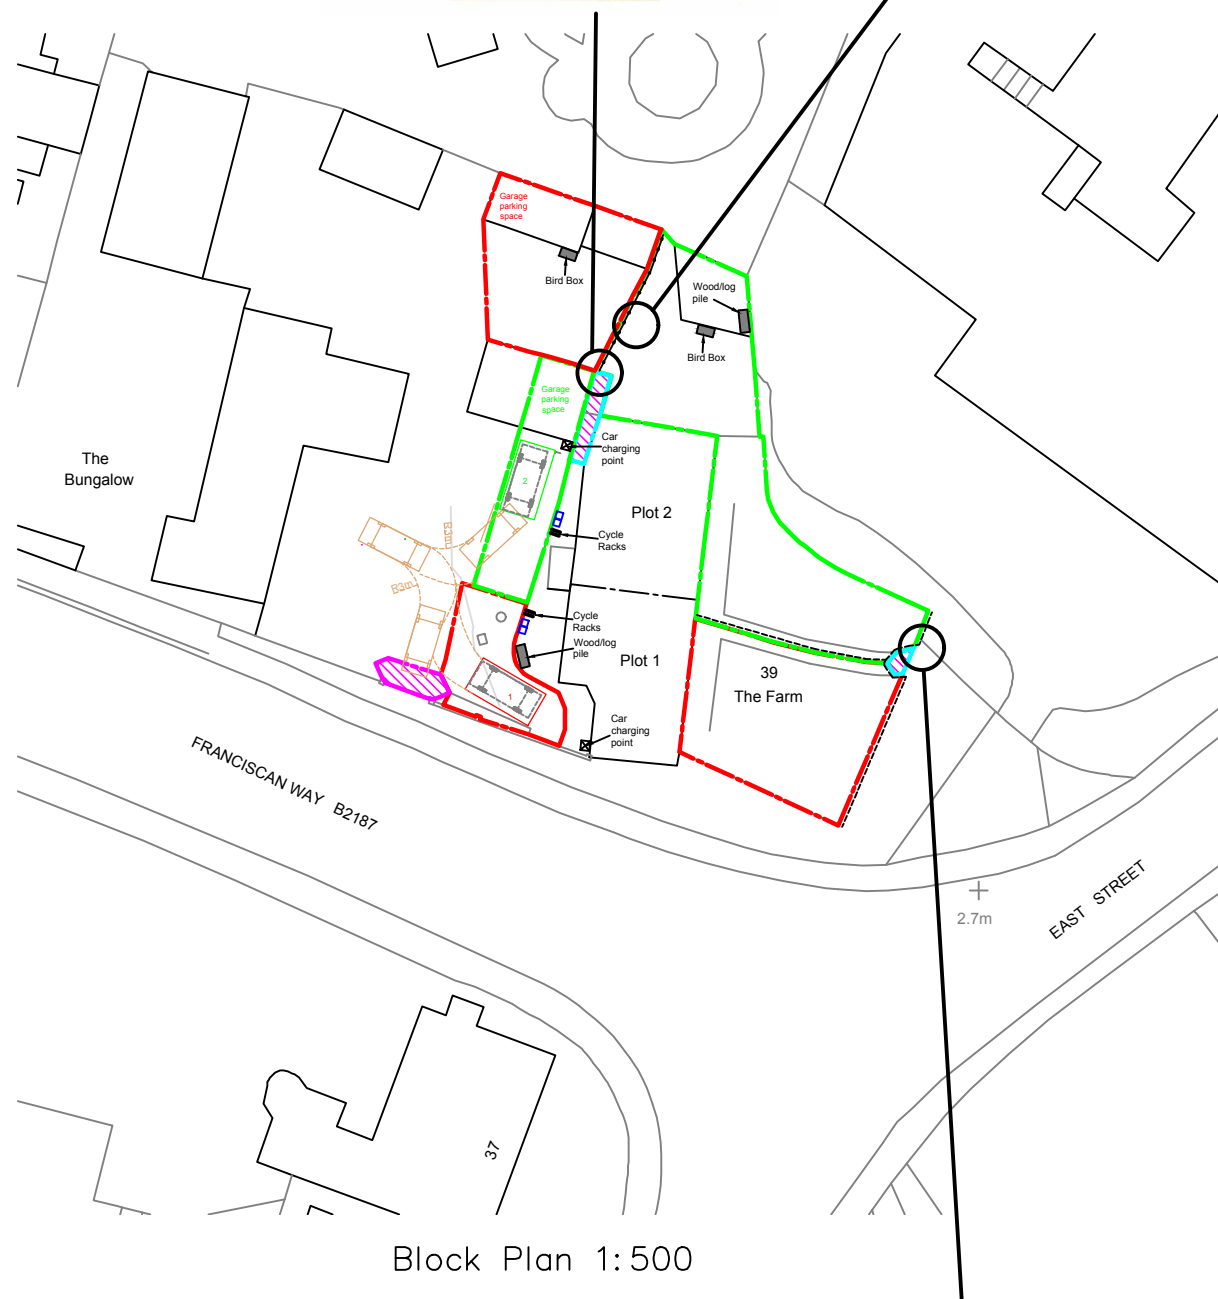

Block Plan 1:500



1m high picket fence and gate painted Tudor black



Approved information - condition no.6 dated 07.02.22

- KEY**
- Land allocated to Plot 1
 - Land allocated to Plot 2
 - Shared access
 - Shared access with neighbouring property
 - Bin Storage Locations:-
1 x 240ltr refuse, 1 x 240ltr recycling
 - White picket fence - see photo
 - Trellis fence, painted black - style, see photo
 - 2no. Cycle Racks - painted black

Revisions:
A Ronseal paint specification added. 22/4/22 ALP

This drawing is the property of Fuller Associates and is not to be copied reproduced, retained or disclosed to any unauthorised person either wholly or in part without prior consent. Do not scale from this drawing except for Planning purposes. Use all figured dimensions only. All figured dimensions to be checked on site prior to construction. All discrepancies, errors and omissions to be reported to Fuller Associates prior to construction. Layout and dimensions existing building to be checked on site.

Chartered Surveyors • Architectural Design

FULLER
ASSOCIATES

10-11 The Parade, Willowhayne Crescent,
East Preston, West Sussex BN16 1NS

tel: 01903 774754

email: architectural@fuller-associates.co.uk
www.fuller-associates.co.uk

Job Title
**The Farm, 39 East Street
Littlehampton**

Client
Ms G Helyer & Ms R Helyer

Drawing Name
**Location and Block Plan
Discharge of Conditions**

Drawing Status
Planning

Drawn by ALP Date Oct 21
Checked by EKW Date Oct 21

Drawing Scale
1:1250, 1:500 at A3

Drawing No Status Revision
203104/ 013 A