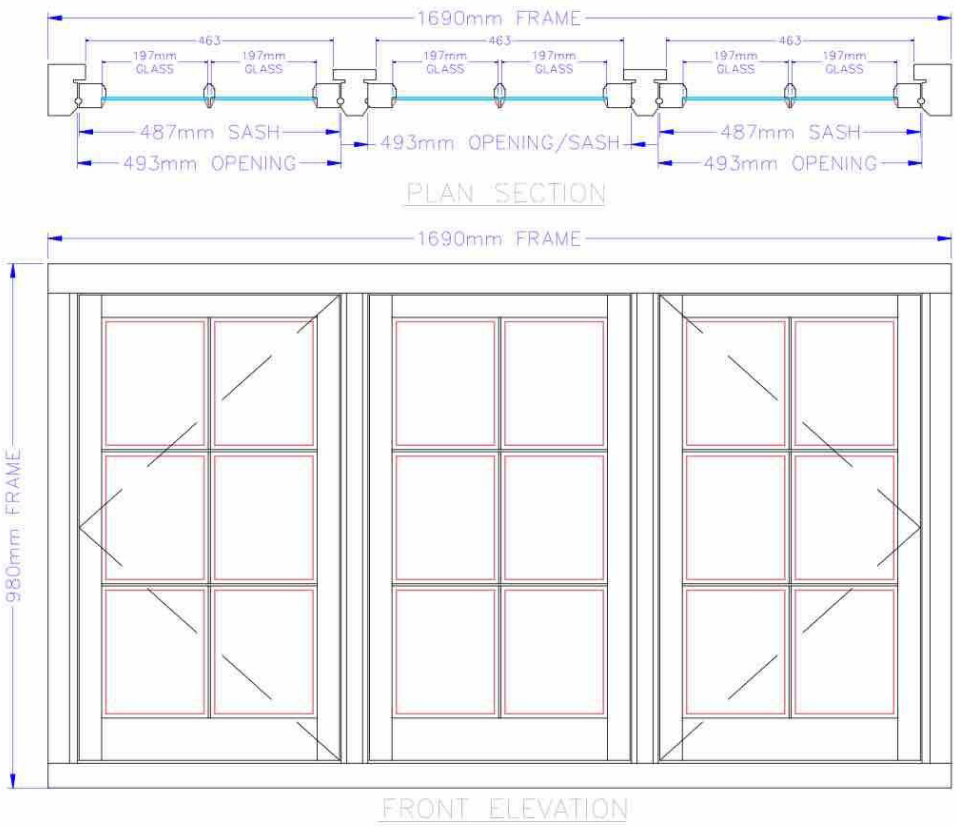


1 No TO THIS

W19

SECTION

JOB:

KMCL CARPENTRY LTD

REVISIONS:

Revision A 15/11/21 :-

Sub frames replaced by windows & larder doors added as per e-mail instructions from Ryan 13/11/21.

Revision B 02/12/21 :-

Drawings scaled as per e-mail instructions from Ryan 30/11/21.

Kieran Munt - 07815 001 346 / 01903 367 073

kieran@kmcl.co.uk

CLIENT:

Mr Ryan McConville - 07530 149 966
ryan.mcconville@icloud.com
Littlehampton - Accoya Joinery

PROJECT:

Littlehampton
Accoya Window & Sub Frames-Primed Finish
Brass Butts - Handle & Stay Re Used On Site

TITLE:

Accoya Window & Sub Frames-Primed Finish
Brass Butts - Handle & Stay Re Used On Site
Plan , Section & Elevation

DRAWING No:

Q651 - J219 - B

REVISION:

REV B

APPROVED FOR DISTRIBUTION BY:

DRAWN BY:

DEREK

DATE:

02/12/21

SCALE:

1:10

SHEET:

A3

DRAWING FILE NAME (DWG):

DRAWING FILE LOCATION:

C:\Users\J219\Documents\Drawings\Q651-Q651\KMCL\Accoya-Joinery\Q651-J219.dwg

COPYRIGHT

THIS DRAWING THE INFORMATION CONTAINED AND THE DESIGNS EXPRESSED ARE THE SOLE PROPERTY AND COPYRIGHT OF FINELINE JOINERY LTD. REPRODUCTION IN ANY FORM BY ANY PERSONS OF THE WHOLE OR ANY PART OF THIS DRAWING OR THE USE OF THE INFORMATION BY ANY THIRD PARTY UNLESS EXPRESSLY AUTHORIZED BY FINELINE JOINERY LTD. WILL BE AN INFRINGEMENT OF COPYRIGHT.

fineline

ACCoya JOINERY LTD

NORTH END YARD
NORTH STREET
PETWORTH
GU28 9NH

Tel: +44 (0) 1798 422 530
E-mail: enquiries@fineline-joinery.co.uk
Website: www.fineline-joinery.co.uk