


A horizontal bar of total length 500 units. It is divided into segments of alternating black and white. The first segment is black and has a length of 100 units. The total length of the bar is 500 units.

W10

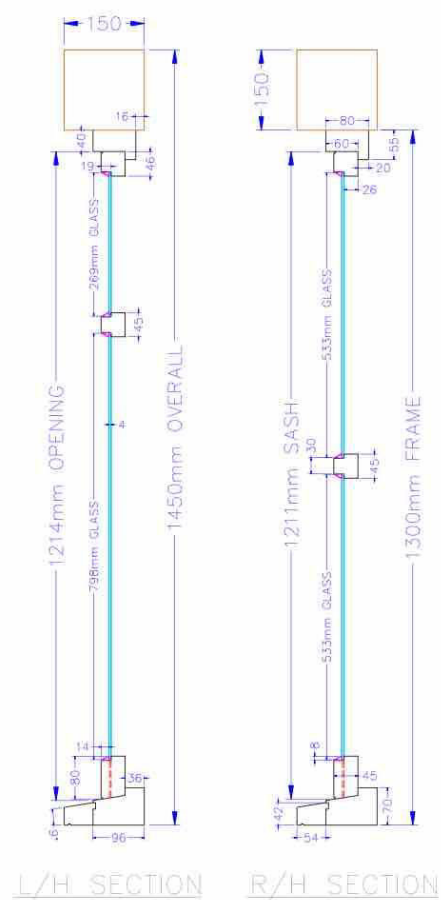

JOB: GABRIELLE HELYER			
REVISIONS:			
CLIENT: Gabrielle Helyer - x-gabie-x@hotmail.com The Farm, East Street, Littlehampton West Sussex, BN17 6AU - 07450 884 825			
PROJECT: Littlehampton - Oak Porch With Douglas Fir Inner Frames - All 4mm Beaded Glazing With Some Applied Leads - Base Coat Finish TBC			
TITLE: Oak Frame With Douglas Fir Inner Frames Fixed Glazing - Base Coat Finish TBC Sections			
DRAWING No: Q683 - J292 - B			
REVISION:		APPROVED FOR DISTRIBUTION BY:	
DRAWN BY: DEREK	DATE: 22/03/22	SCALE: 1:10	SHEET: A3
DRAWING FILE NAME (DWG):			
DRAWING FILE LOCATION: C:\Users\J.Lofthouse\Desktop\Drawings\Q683\Q683-J292-B.dwg			
COPYRIGHT			
THIS DRAWING, THE INFORMATION CONTAINED AND THE DESIGNS EXPRESSED ARE THE SOLE PROPERTY AND COPYRIGHT OF FINELINE JOINERY LTD. REPRODUCTION IN ANY FORM BY ANY PERSONS OF THE WHOLE OR ANY PART OF THIS DRAWING OR THE USE OF THE INFORMATION BY ANY THIRD PARTY WITHOUT EXPRESS AUTHORIZATION IN WRITING BY FINELINE JOINERY LTD. WILL BE AN INFRINGEMENT OF COPYRIGHT.			
 "A FINE LINE JOINERY LTD."			
NORTH END YARD NORTH STREET PETWORTH GU28 9NH			
Tel: +44 (0) 1798 422 530 E-mail: enquiries@fineline-joinery.co.uk Website: www.fineline-joinery.co.uk			