





DRAWING ISSUED FOR FEASIBILITY CONSIDERATION AND PLANNING PURPOSES ONLY. DRAWING NOT TO BE USED FOR CONSTRUCTION. I-TRANSPORT LLP ACCEPTS NO RESPONSIBILITY FOR ERRORS MADE BY OTHERS IN SCALING FROM THIS DRAWING. MEASUREMENTS SHOULD BE TAKEN FROM FIGURED DIMENSIONS ONLY. CDM REQUIREMENTS CONSIDERED AT FEASIBILITY STAGE ONLY. FURTHER CONSIDERATION REQUIRED BY DETAILED DESIGN TEAM. © CROWN COPYRIGHT 2024 OS LICENCE No. AC0000813921.

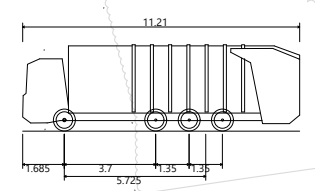

Olympus (with Elite 6 - 8x4MS chassis)
Overall Length 11.210m
Overall Width 2.550m
Overall Body Height 3.500m
Min Body Ground Clearance 0.304m
Track Width 2.550m
Lock to lock time 6.505m
Kerb to Kerb Turning Radius 10.329m

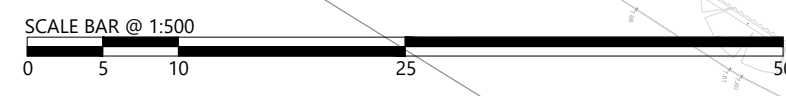

Lakeside North Harbour, Building 1000, Lakeside
North Harbour Western Road, Porstmouth,
Hampshire, PO6 3EZ
www.i-transport.co.uk

REV	DATE	BY	DESCRIPTION
C	30.06.25	TA	SITE LAYOUT UPDATED
B	27.06.25	TA	SITE LAYOUT UPDATED
A	15.04.25	MM	SITE LAYOUT UPDATED
STATUS: FOR INFORMATION			

TITLE	INTERNAL LAYOUT REVIEW - SWEEP PATH ANALYSIS (REFUSE VEHICLE)
PROJECT:	HAMPTON QUAY, LITTLEHAMPTON

CLIENT:	STOLON STUDIO LTD
---------	-------------------

DRAWN:	MM	CHECKED:	SGa	APPROVED:	SJ
PROJECT No:	ITS200698	SCALE @ A2:	1:500	DATE:	01.04.25
DRAWING No:	ITS200698-GA-002				REV: C