


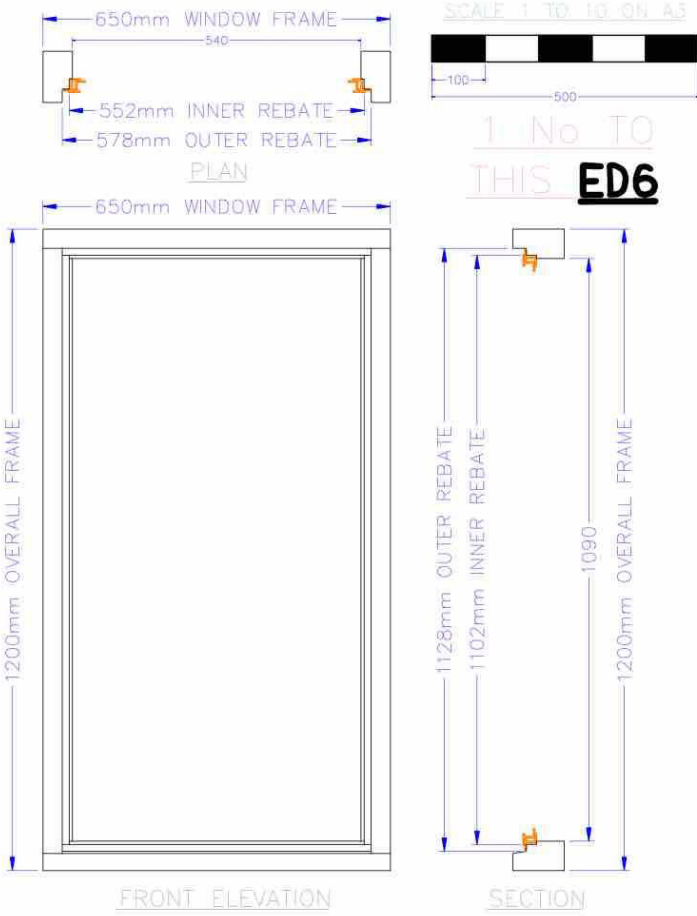

JOB:
GABRIELLE HELYER

REVISIONS:

CLIENT:
Gabrielle Helyer, x-gabie-x@hotmail.com
The Farm, East Street, Littlehampton
West Sussex, BN17 6AU - 07450 884 825

PROJECT:
Littlehampton - Accoya Joinery
Various Frames - 3 Coat Finish TBC
Ironmongery TBC - Metal Crittals By Others

TITLE:
Window Frame ED6 - 3 Coat Finish TBC
Metal Crittals By Others
Plan & Elevation

DRAWING No:
Q772 - J293 - D

REVISION:

APPROVED FOR DISTRIBUTION BY:

DRAWN BY:
DEREK

DATE:
22/03/22

SCALE:
1;10

SHEET:
A3

DRAWING FILE NAME (DWG):

DRAWING FILE LOCATION:
C:\Users\136976\Documents\Drawings\Q772 - J293 - Gabrielle Helyer\Drawings\Accoya\Frame

COPYRIGHT
THIS DRAWING THE INFORMATION CONTAINED AND THE DESIGNS EXPRESSED ARE THE SOLE PROPERTY AND COPYRIGHT OF FINELINE JOINERY LTD. REPRODUCTION IN ANY FORM BY ANY PERSONS OF THE WHOLE OR ANY PART OF THIS DRAWING OR THE USE OF THE INFORMATION BY ANY THIRD PARTY UNLESS EXPRESSLY AUTHORIZED IN WRITING BY FINELINE TRADITIONAL JOINERY LTD. WILL BE AN INFRINGEMENT OF COPYRIGHT.

**fineline**
"TRADITIONAL. ACCOYA. LTD."

**NORTH END YARD
NORTH STREET
PETWORTH
GU28 9NH**
Tel: +44 (0) 1798 422 530
E-mail: enquiries@fineline-joinery.co.uk
Website: www.fineline-joinery.co.uk