



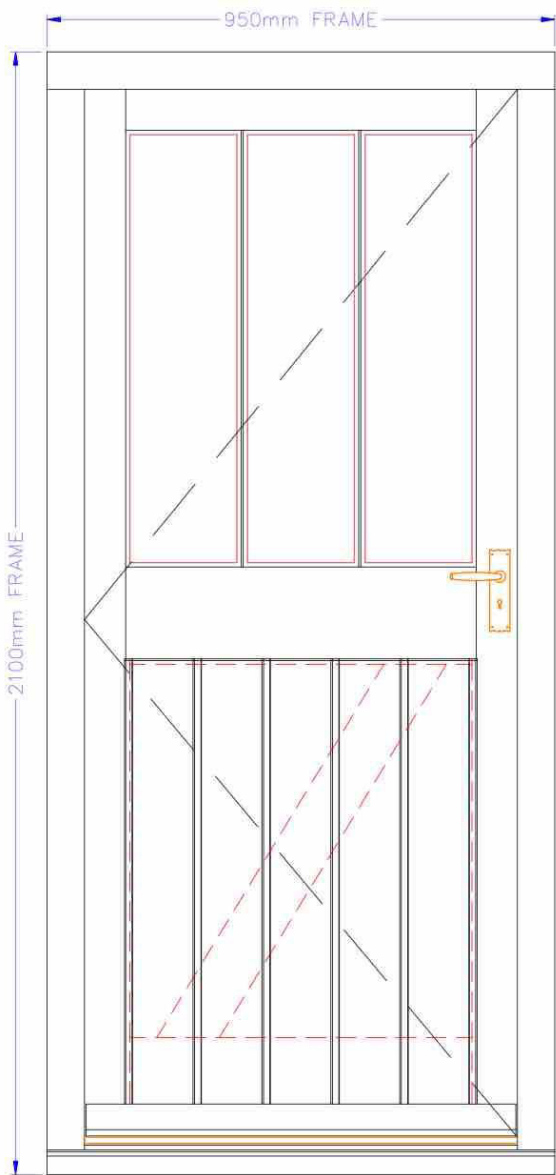

FRONT ELEVATION

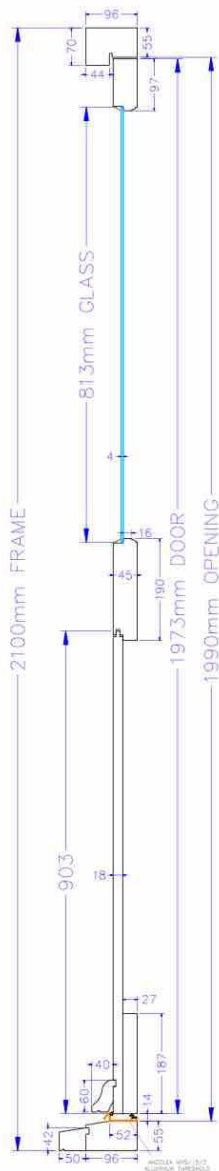

SECTION


1 No TO THIS **ED6**
SINGLE DOOR FRAME

DOOR L/H HUNG OPENS IN
VIEWED FROM OUTSIDE

5 LEVER SASH LOCK
WITH BLACK HANDLE




DOOR PLAN SECTION TOP

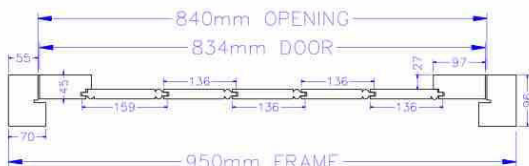


DOOR PLAN SECTION BOTTOM

SCALE 1 TO 10 ON A3

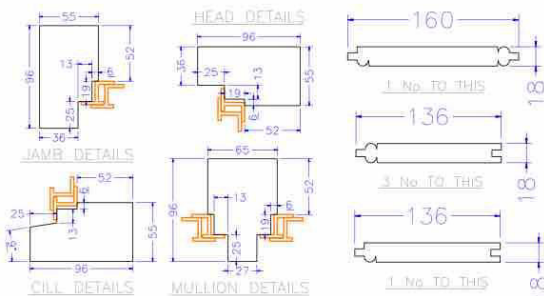

SCALE 1 TO 5 ON A3

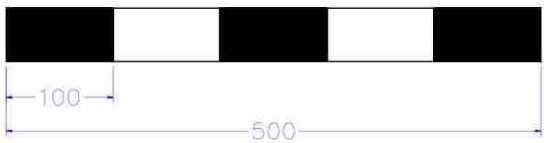

JOB: **GABRIELLE HELYER**

REVISIONS:

CLIENT:
Gabrielle Helyer, x-gabie-x@hotmail.com
The Farm, East Street, Littlehampton
West Sussex, BN17 6AU - 07450 884 825

PROJECT:
Littlehampton - Accoya Joinery
Various Frames - 3 Coat Finish TBC
Ironmongery TBC - Metal Crittalls By Others

TITLE:
ED6 Door Frame & Details - 3 Coat Finish TBC
Ironmongery TBC - Metal Crittalls By Others
Plan, Section & Elevation Plus Details

DRAWING No:
Q772 - J293 - C

REVISION: APPROVED FOR DISTRIBUTION BY:

DRAWN BY: DEREK DATE: 22/03/22 SCALE: VARIOUS SHEET: A3

DRAWING FILE NAME (DWG):

DRAWING FILE LOCATION:

COPYRIGHT

THIS DRAWING THE INFORMATION CONTAINED AND THE
DESIGNS EXPRESSED ARE THE SOLE PROPERTY AND
COPYRIGHT OF FINELINE JOINERY LTD. REPRODUCTION IN
ANY FORM BY ANY PERSONS OF THE WHOLE OR ANY PART
OF THIS DRAWING OR THE USE OF THE INFORMATION BY ANY
THIRD PARTY UNLESS EXPRESSLY AUTHORIZED BY FINELINE
BY FINELINE TRADITIONAL JOINERY LTD. WILL BE AN
INFRINGEMENT OF COPYRIGHT.

fine line
"TRADITIONAL. ACCOYA. LTD"

**NORTH END YARD
NORTH STREET
PETWORTH
GU28 9NH**

Tel: +44 (0) 1798 422 530
E-mail: enquiries@fine-line-joinery.co.uk
Website: www.fine-line-joinery.co.uk