



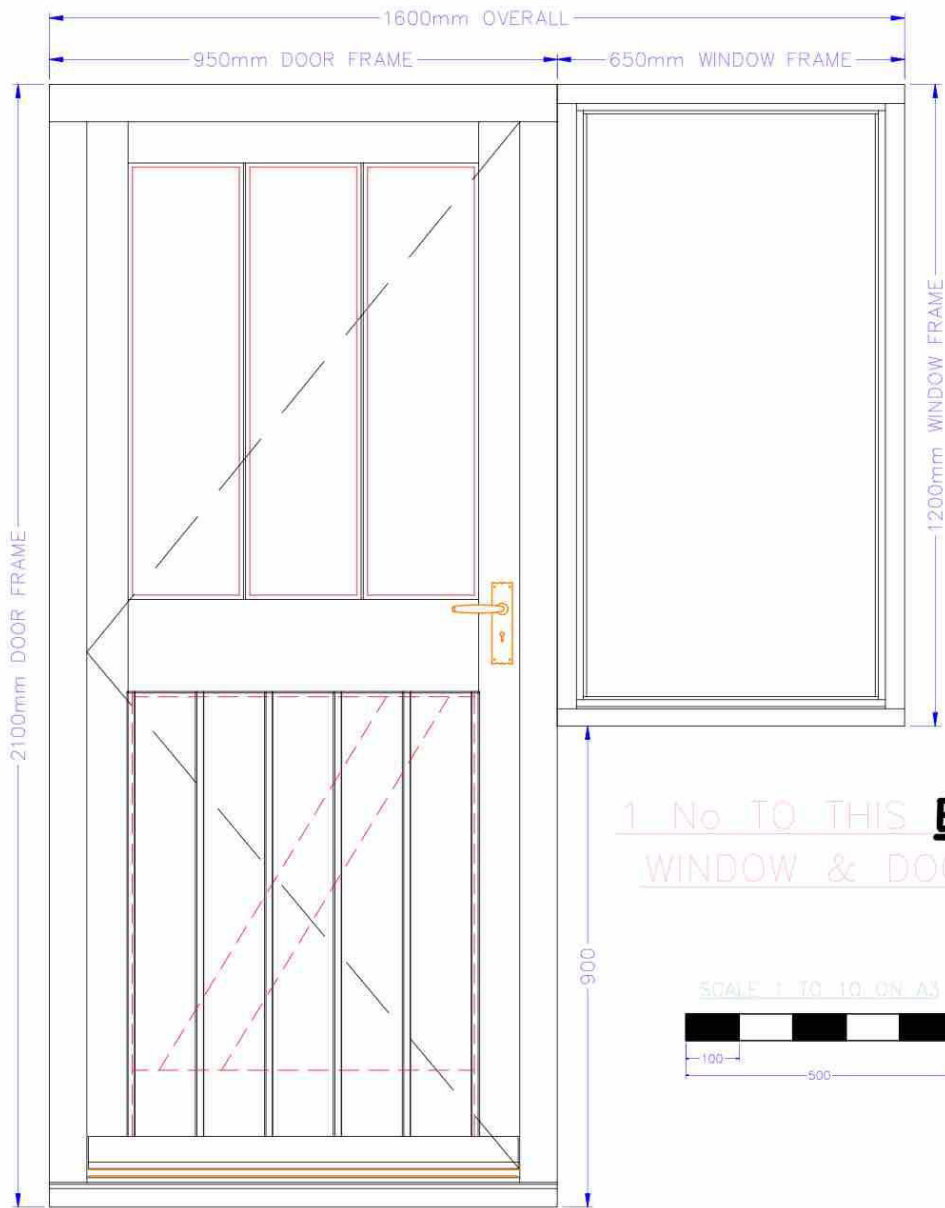

1 No TO THIS **ED06**  
WINDOW & DOOR

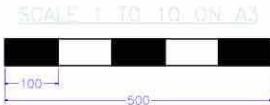

**JOB:**  
GABRIELLE HELYER

REVISIONS:

CLIENT:

Gabrielle Helyer , x-gabie-x@hotmail.com  
The Farm , East Street , Littlehampton  
West Sussex , BN17 6AU - 07450 884 825

PROJECT:

Littlehampton - Accoya Joinery  
Various Frames - 3 Coat Finish TBC  
Ironmongery TBC - Metal Crittals By Others

TITLE:

Frame ED6 - 3 Coat Finish TBC  
Ironmongery TBC - Metal Crittals By Others  
Plan & Elevation

DRAWING No:

Q772 - J293 - E

REVISION:

APPROVED FOR DISTRIBUTION BY:

DRAWN BY:

DATE:

SCALE:

SHEET:

DEREK

22/03/22

1;10

A3

DRAWING FILE NAME (DWG):

DRAWING FILE LOCATION:

C:\Users\J293\Documents\Drawings\Q772 - J293 - E\Frame ED6 - 3 Coat Finish TBC - Metal Crittals By Others Plan & Elevation.dwg

COPYRIGHT

THIS DRAWING THE INFORMATION CONTAINED AND THE DESIGNS EXPRESSED ARE THE SOLE PROPERTY AND COPYRIGHT OF FINELINE JOINERY LTD. REPRODUCTION IN ANY FORM BY ANY PERSONS OF THE WHOLE OR ANY PART OF THIS DRAWING OR THE USE OF THE INFORMATION BY ANY THIRD PARTY UNLESS EXPRESSLY AUTHORIZED IN WRITING BY FINELINE TRADITIONAL JOINERY LTD. WILL BE AN INFRINGEMENT OF COPYRIGHT.

  
NORTH END YARD  
NORTH STREET  
PETWORTH  
GU28 9NH  
Tel: +44 (0) 1798 422 530  
E-mail: enquiries@fineline-joinery.co.uk  
Website: www.fineline-joinery.co.uk