



- DRAWING ISSUE NOTE:**
- For the purpose of submission to local authority for the
 - This drawing is to be used in conjunction with all other relevant
 - Drawings in this package
 - Drawings are an indication only and are not to be used for
 - Should any third party use these drawings for the purpose of
 - construction, it shall be at their own risk

LEGEND:

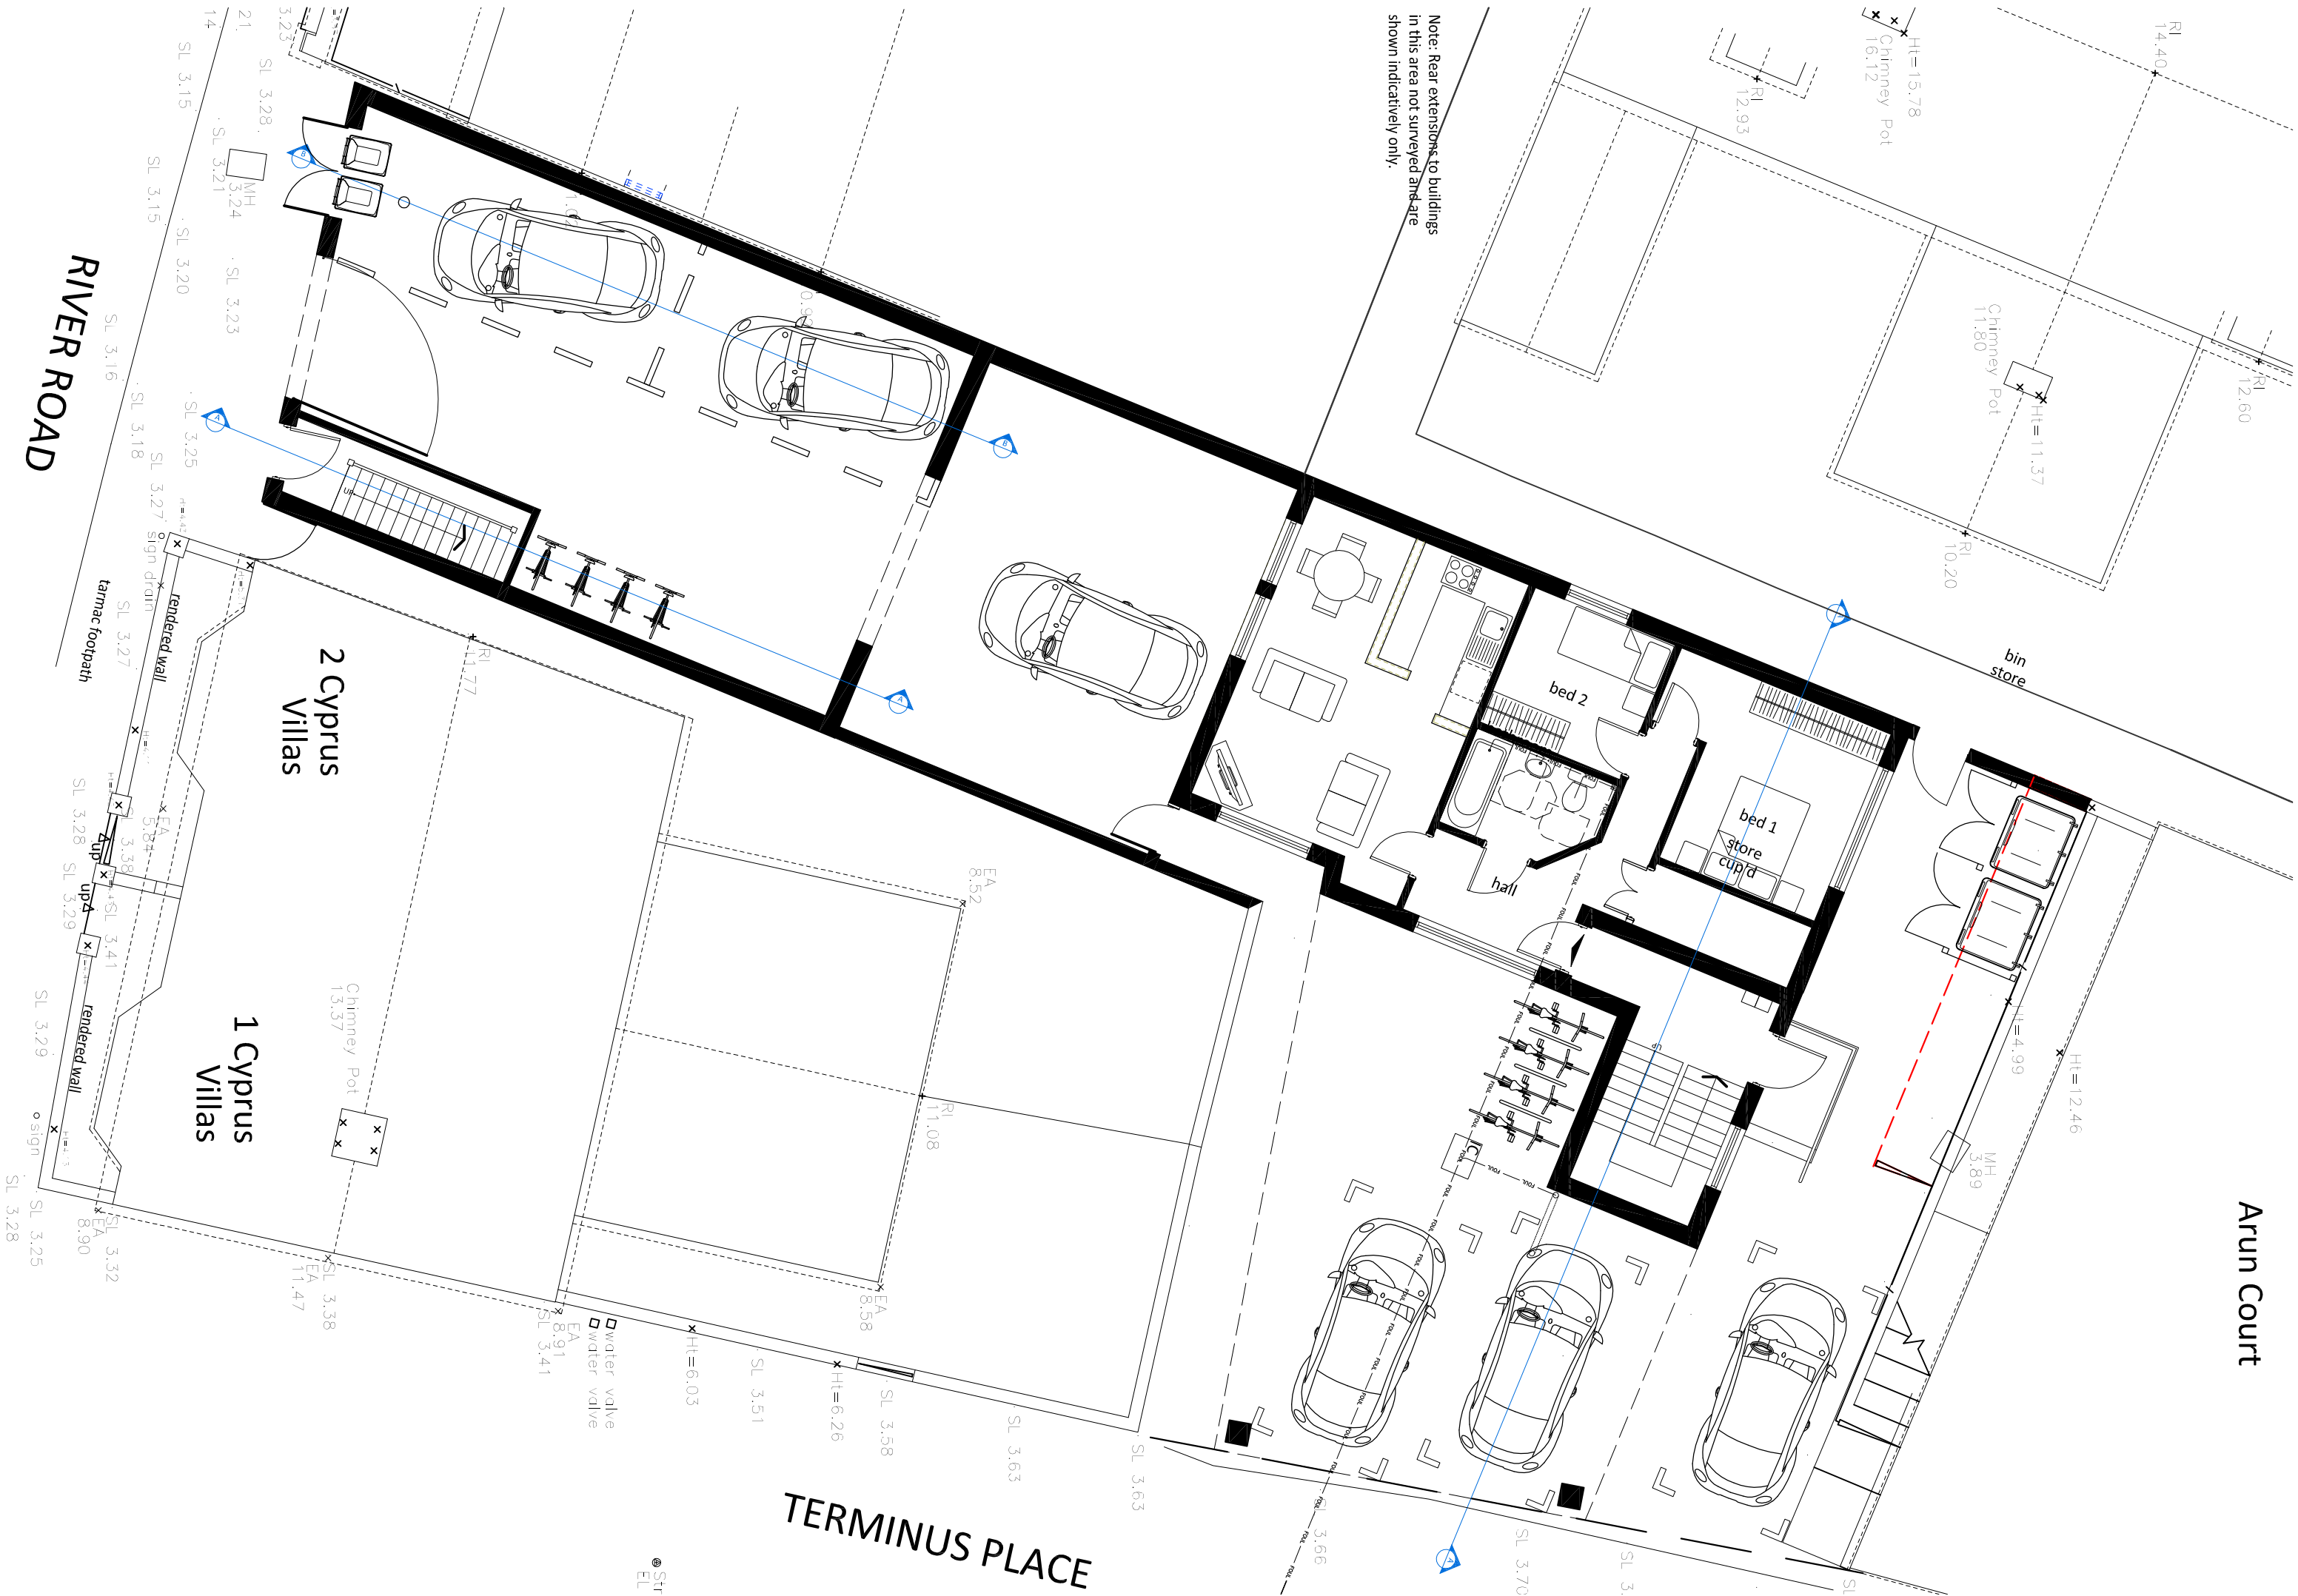


01 Site Plan -Ground

1:100 @ A1
1:200 @ A3

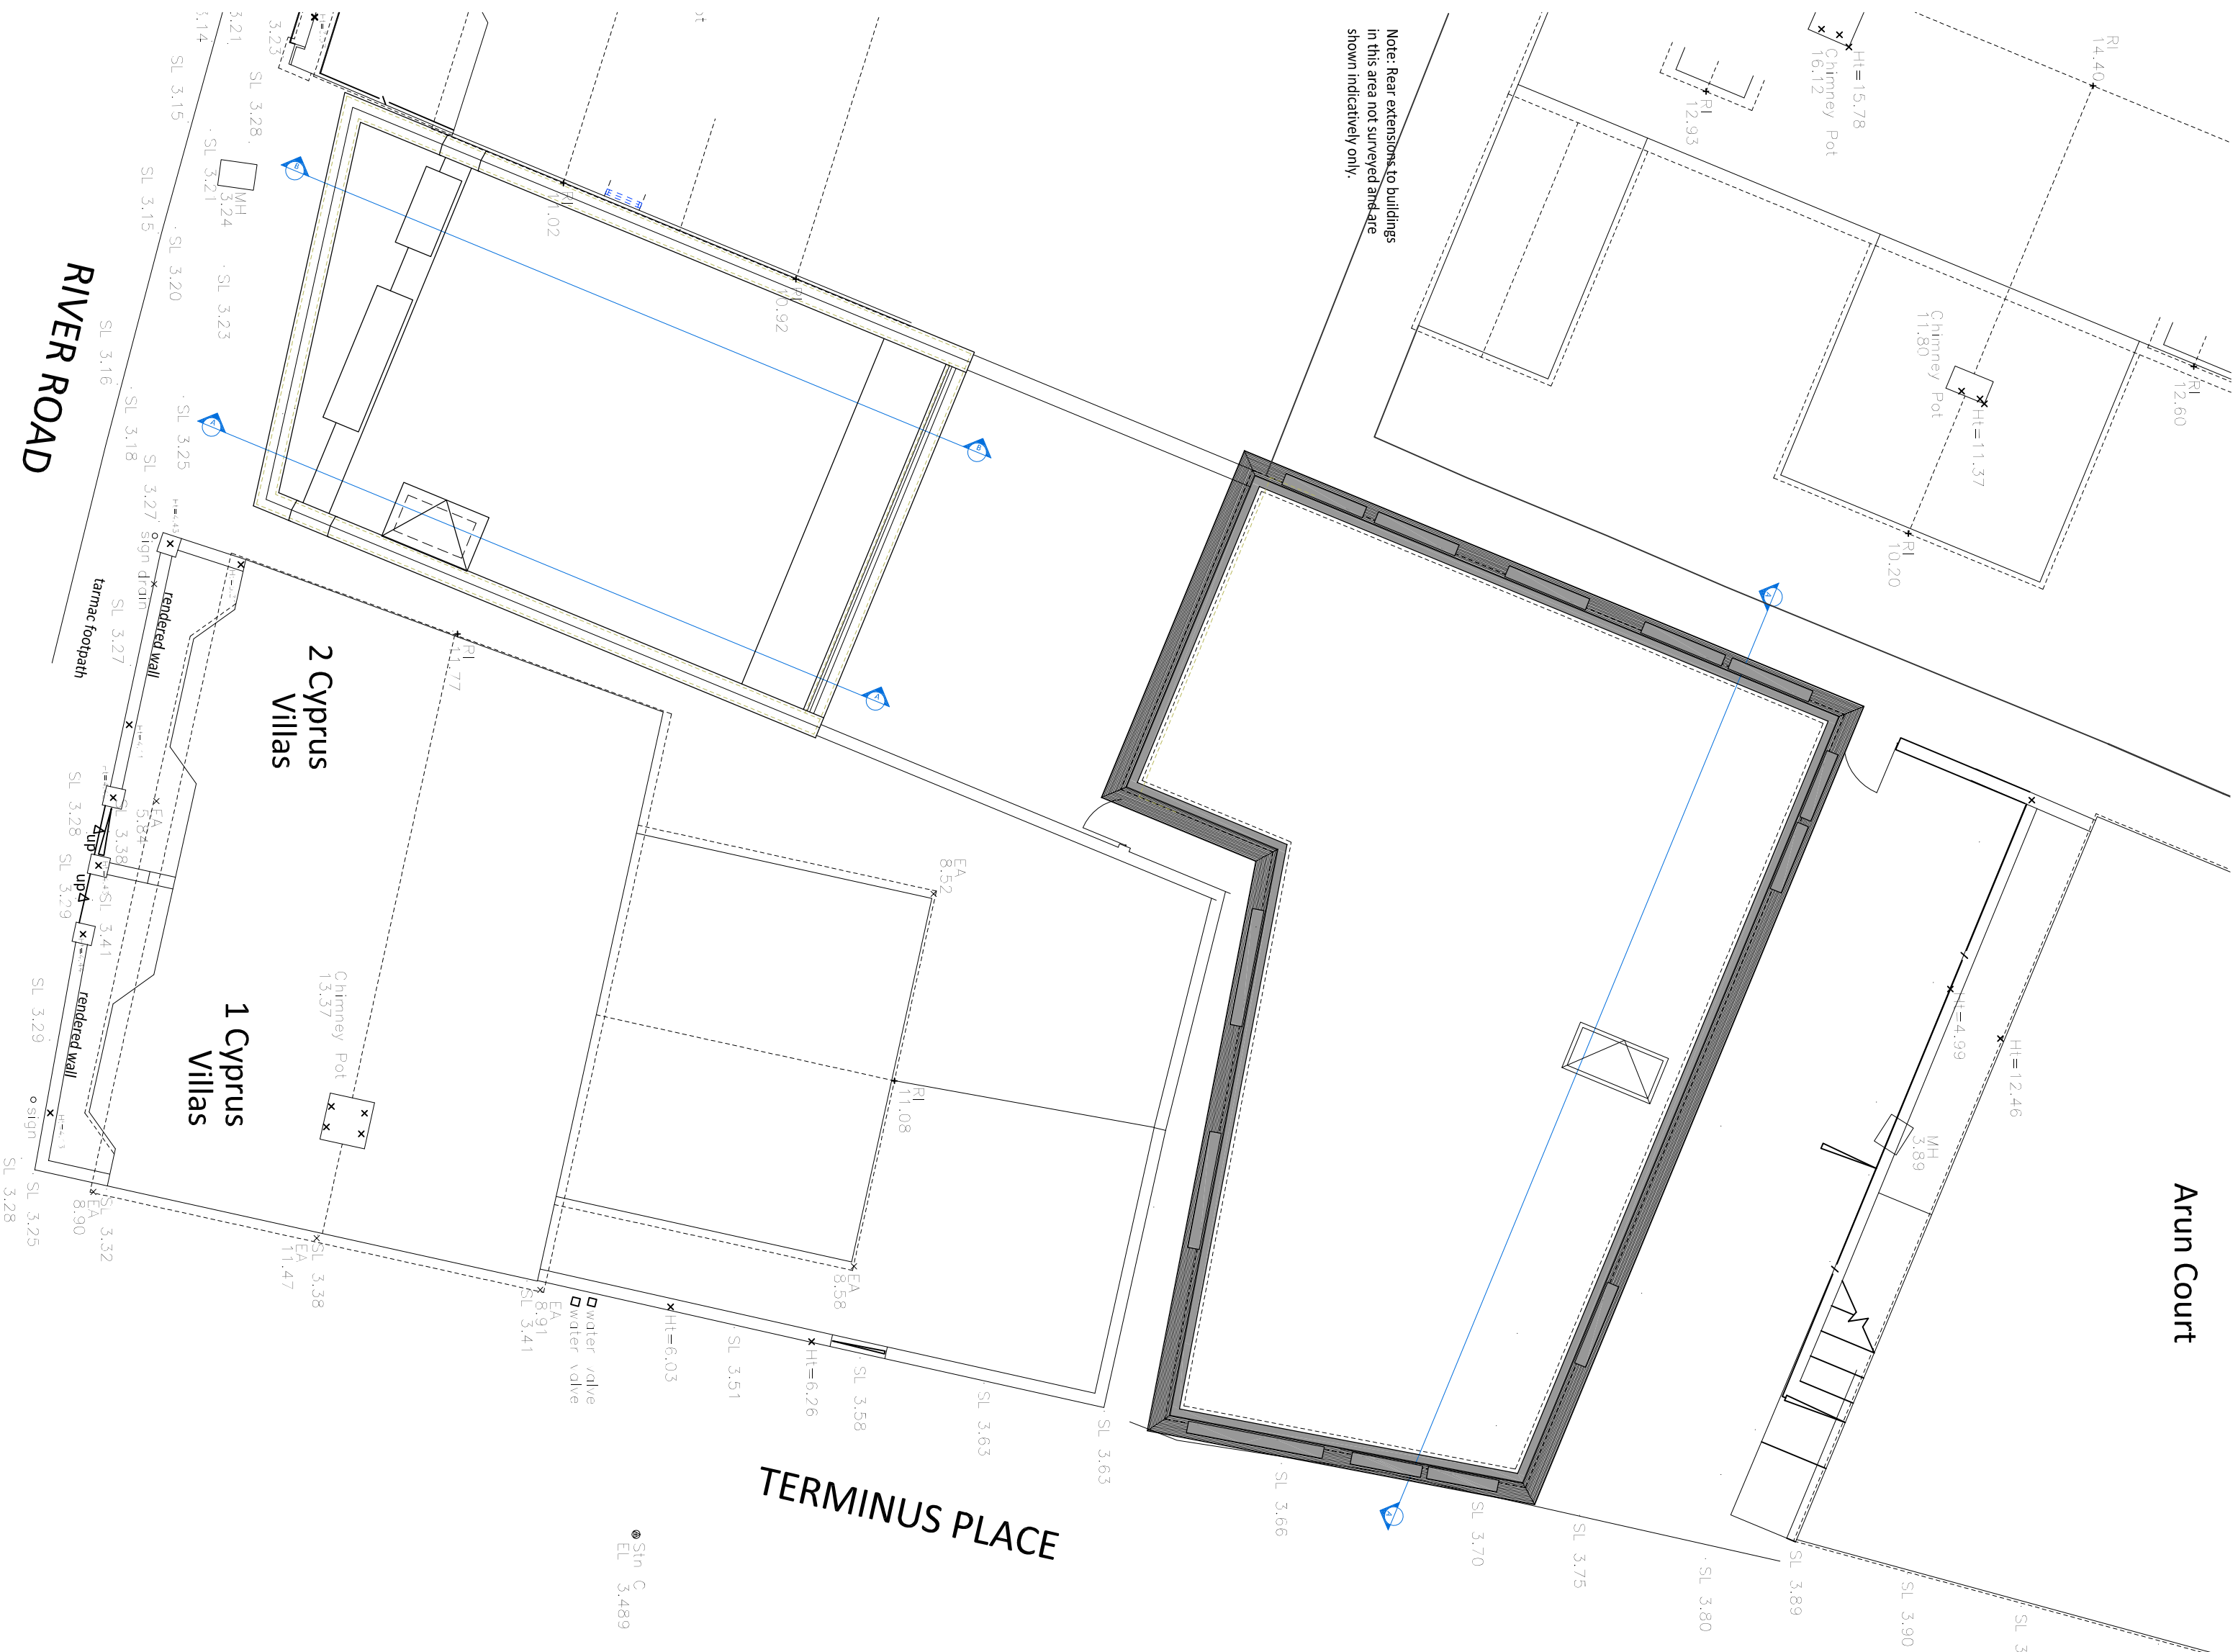

02 Site Plan -Roof

1:100 @ A1
1:200 @ A3

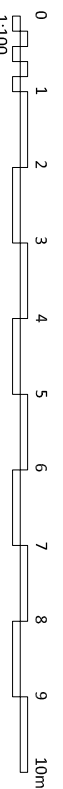

969.18.20 A

growth overtonhart
LABG

28 Chantonfold, Horsham Road
Seymour, West Sussex, BN4 3AA
T 01903 816290 F 01903 814169
E reception@cohurveyors.co.uk

© COPYRIGHT 2018 Cohurveyors Ltd. All rights reserved.

Site Address
River Road
Litherton
West Sussex
BN17 5BZ

Project
River Road Re-Development

Revision
A 11.03.18 PLANNING ISSUE

NO

Drawings
PROPOSED DRAWINGS:
Site Layout
GROUND & ROOF

Client
Hall Homes

Scale
1:100 @ A1
Aug '18 NB PC

PLANNING