


DRAWING ISSUE NOTE:


- For a purpose of submission to local authority for the proposed development.
- This drawing to be read in conjunction with all other relevant drawings and specifications.
- Do not scale
- Do not use for construction
- Should any third party use these drawings for the purpose of construction, it shall be at their own risk.

LEGEND:

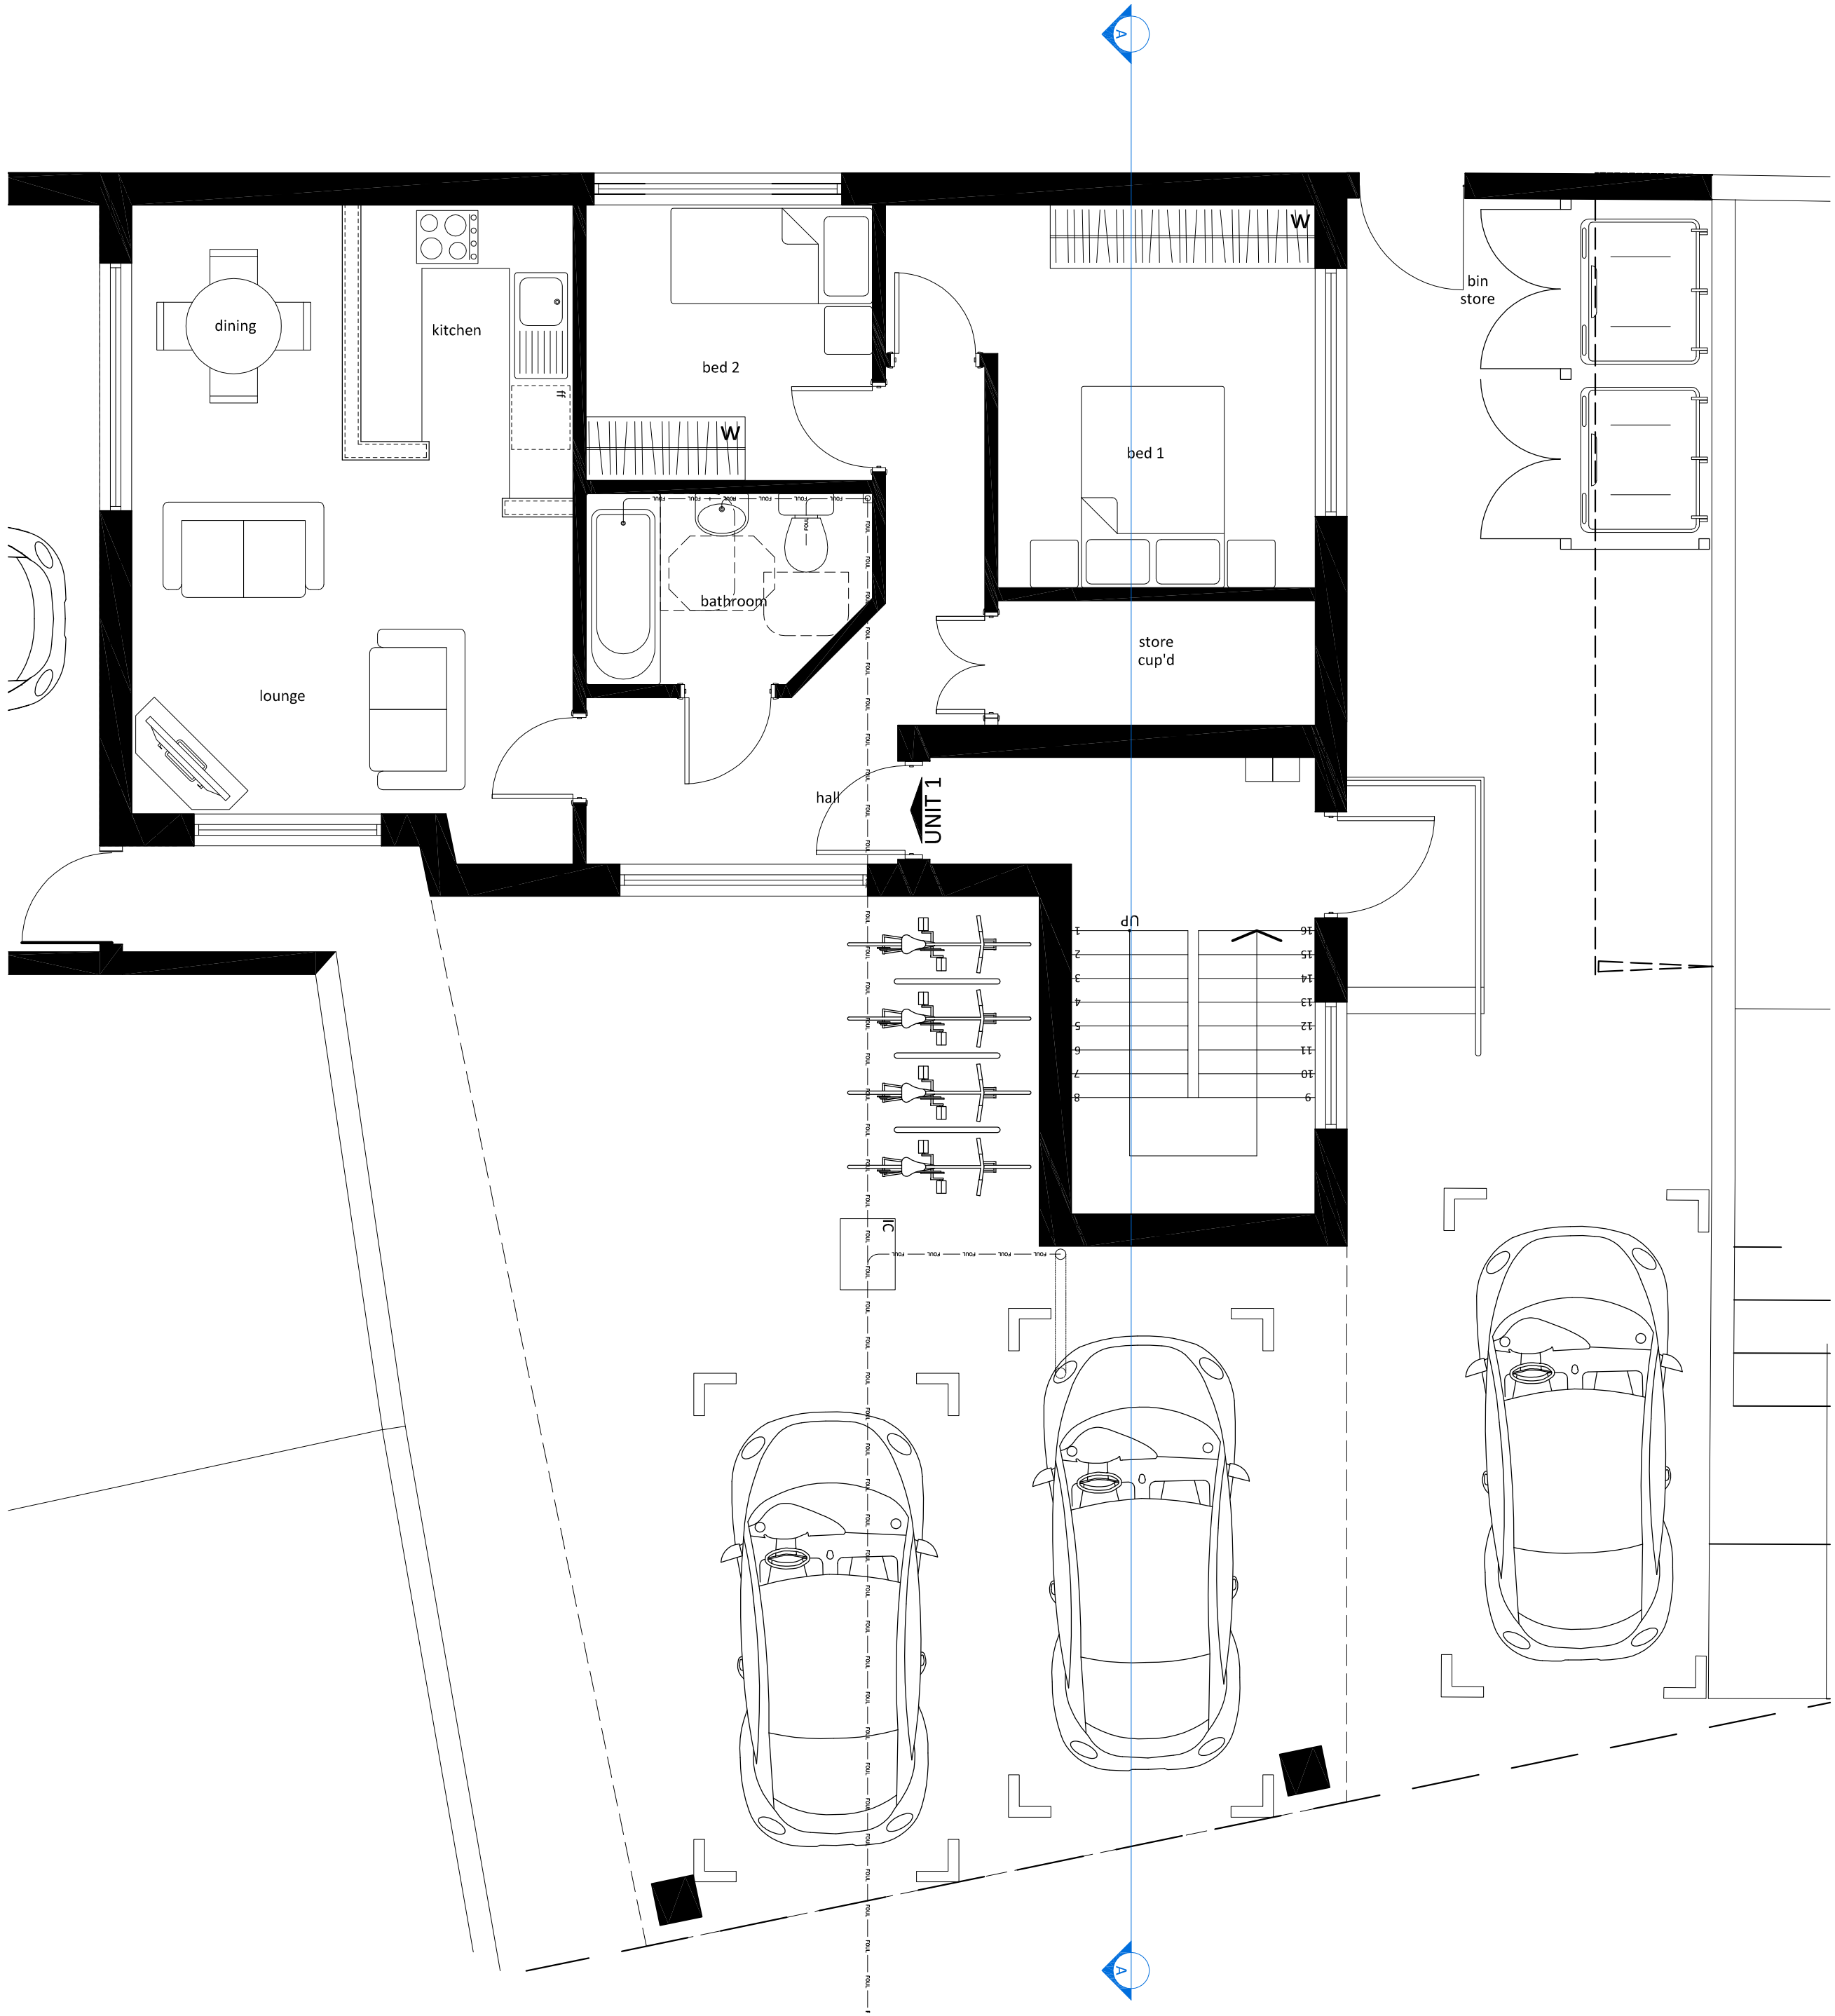

01
Ground Floor
1:50 @ A1
1:100 @ A3

969.18.80 A

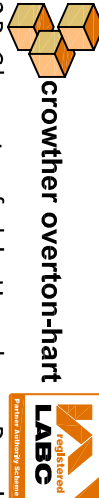

28 Chancetford, Horsham Road
Littlehampton
West Sussex
BN17 5BZ
T 01903 816290 F 01903 814163
E reception@coh-surveys.co.uk

© COPYRIGHT 2018 Crowther Overton-Hart. All rights reserved.