



- DRAWING ISSUE NOTE:**
- This is a proposed plan of development to local planning for the purpose of obtaining a planning permission.
 - This drawing is to be read in conjunction with all other relevant drawings and specifications.
 - Do not scale
 - Do not use for construction
 - Should any third party use these drawings for the purpose of construction, it shall be at their own risk.

LEGEND:

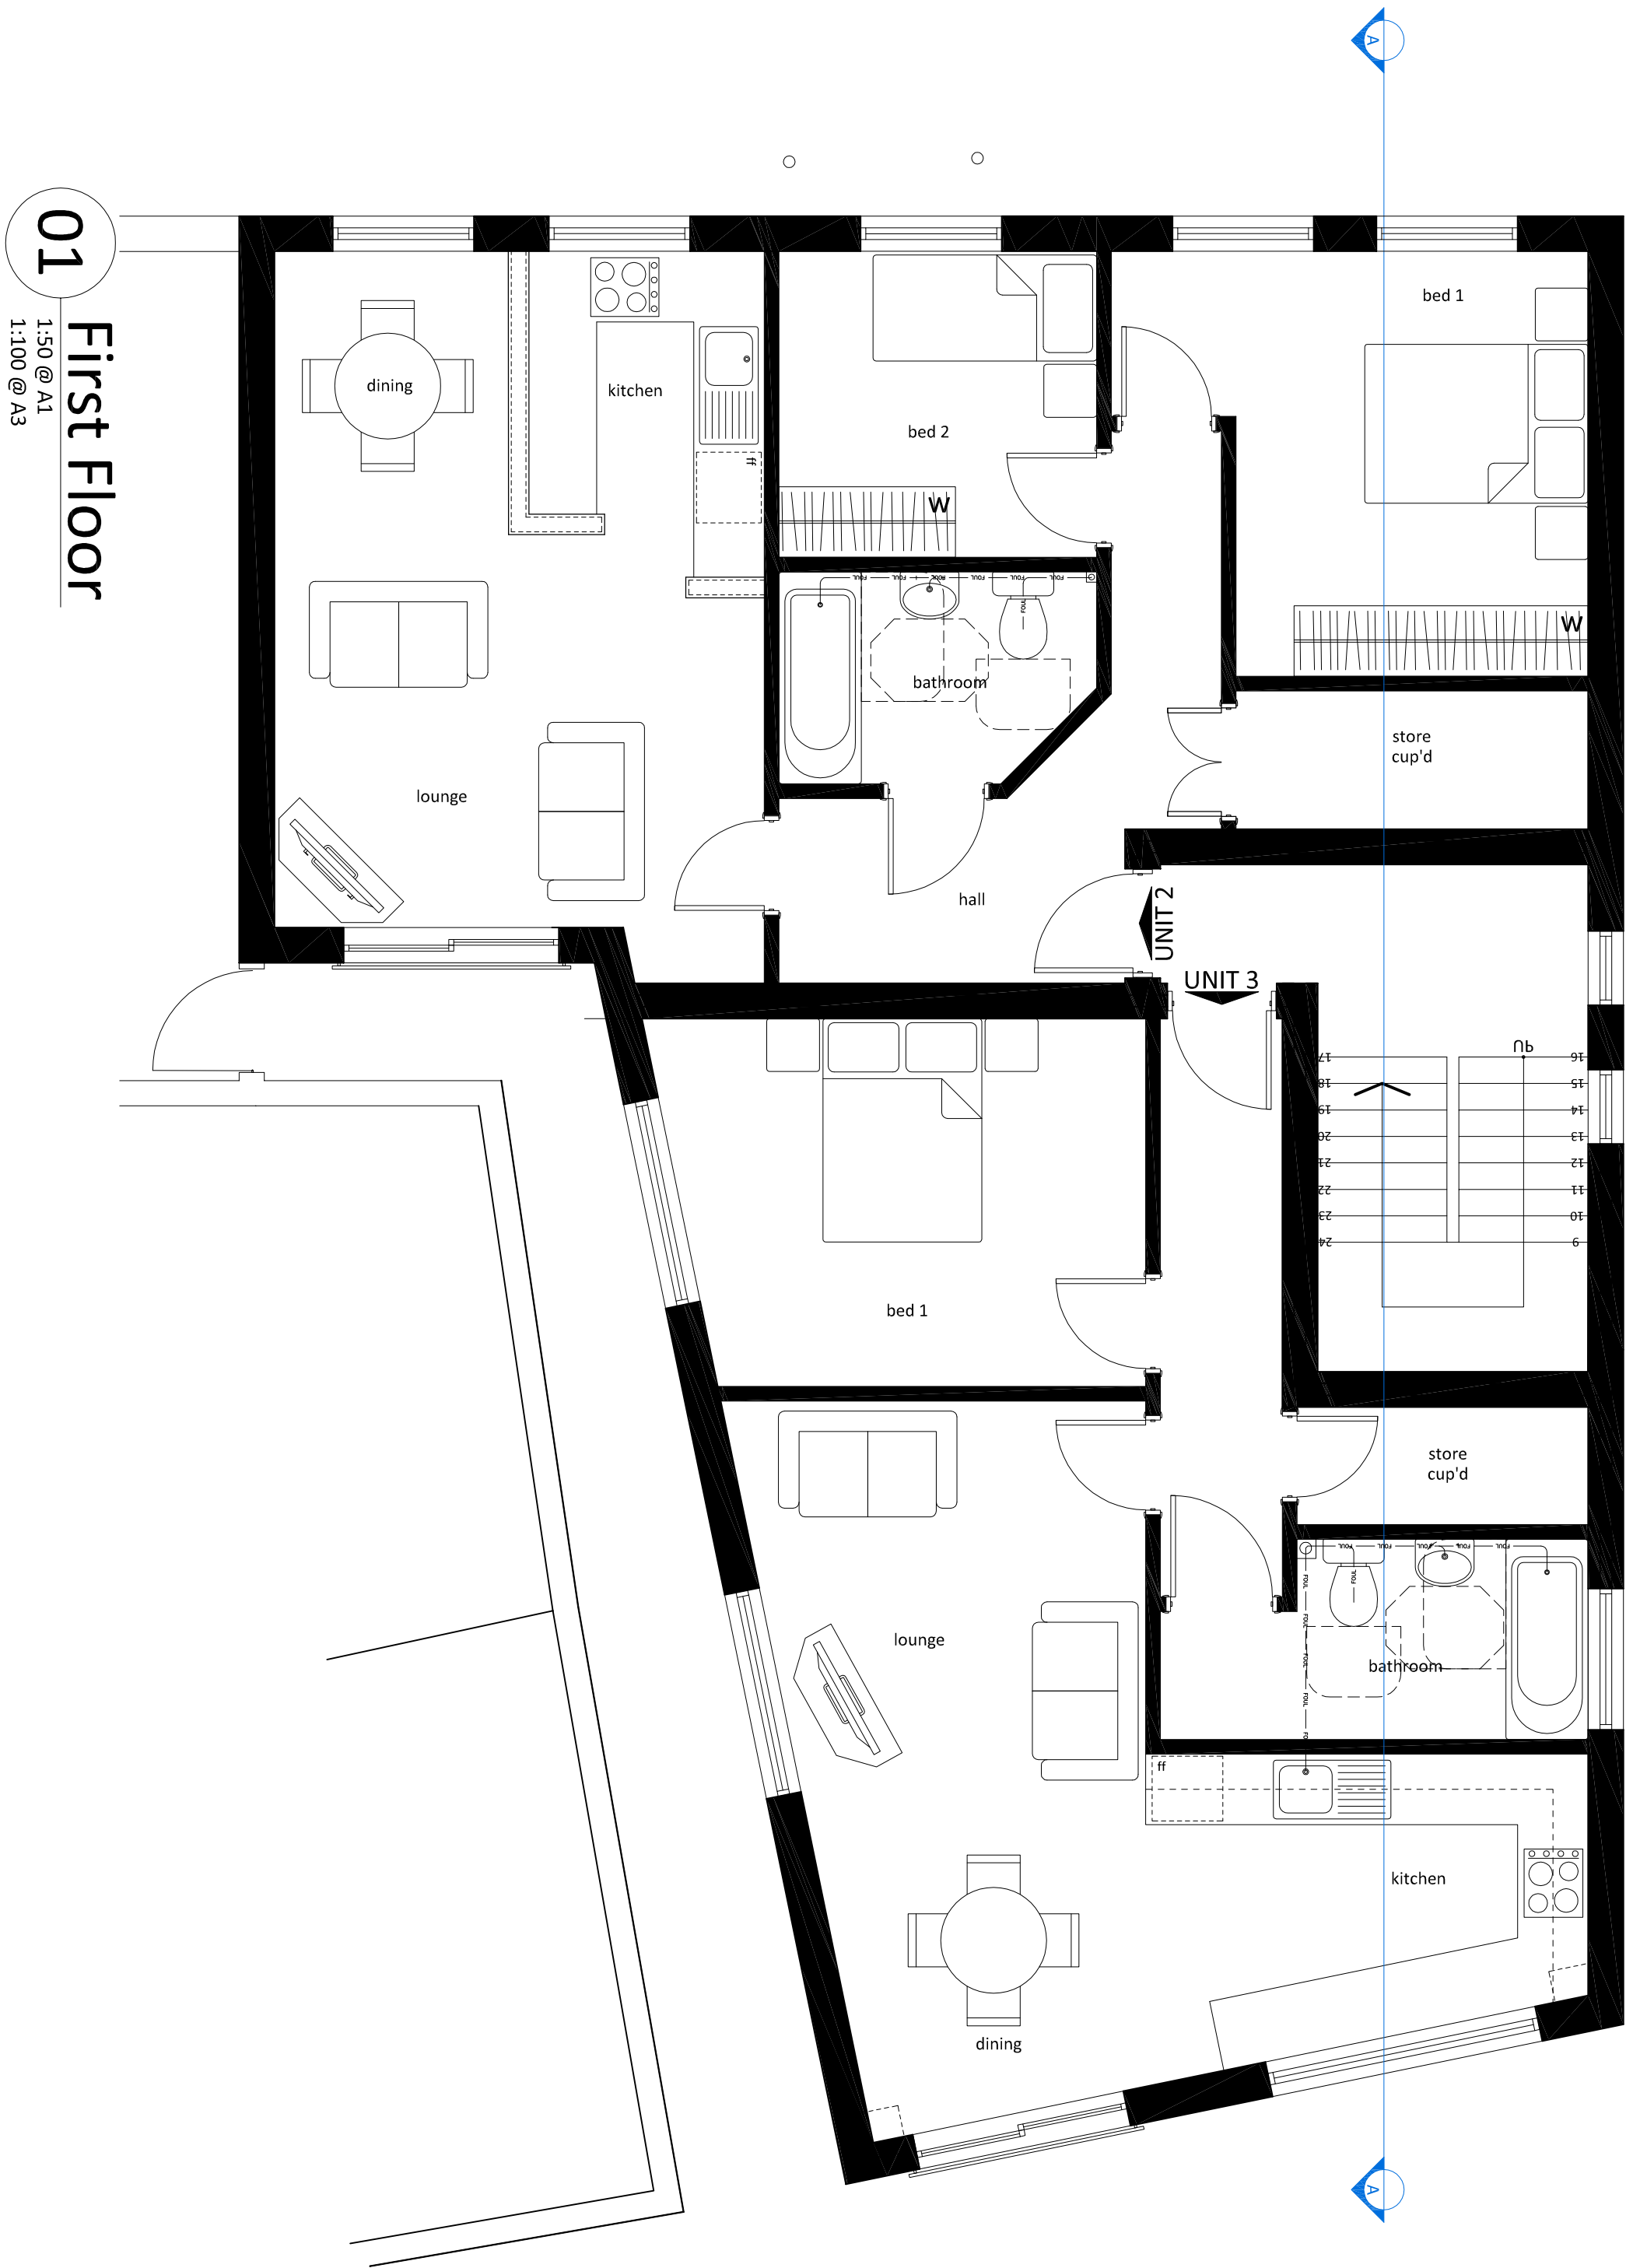

01 First Floor
1:50 @ A1
1:100 @ A3

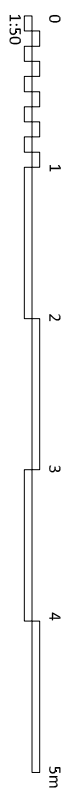

25 RIVER ROAD
River Road Re-Development
NB
25 River Road
Littlehampton
West Sussex
BN17 5BZ

PROPOSED DRAWINGS:
Terminus Place
First Floor Layout

Hall Homes

1:50 @ A1
1:100 @ A3
1:50 @ A1
1:100 @ A3

PLANNING

969.18.81 A

crowther overton-hart
28 Chancery Road, Horsham Road
Littlehampton, West Sussex
BN17 5BZ
T 01903 816290 F 01903 814163
E reception@cohsurveyors.co.uk

LAB
LABORATORY
© COPYRIGHT 2018 Crowther Overton-Hart. All rights reserved.